


HAVANT BOROUGH COUNCIL
PLANNING SERVICES
13 NOV 2019
RECEIVED

NEW FLAT ROOF TO BE AS
TOP OF EX. RIDGE BOARD
5700 ABOVE S.F.L.

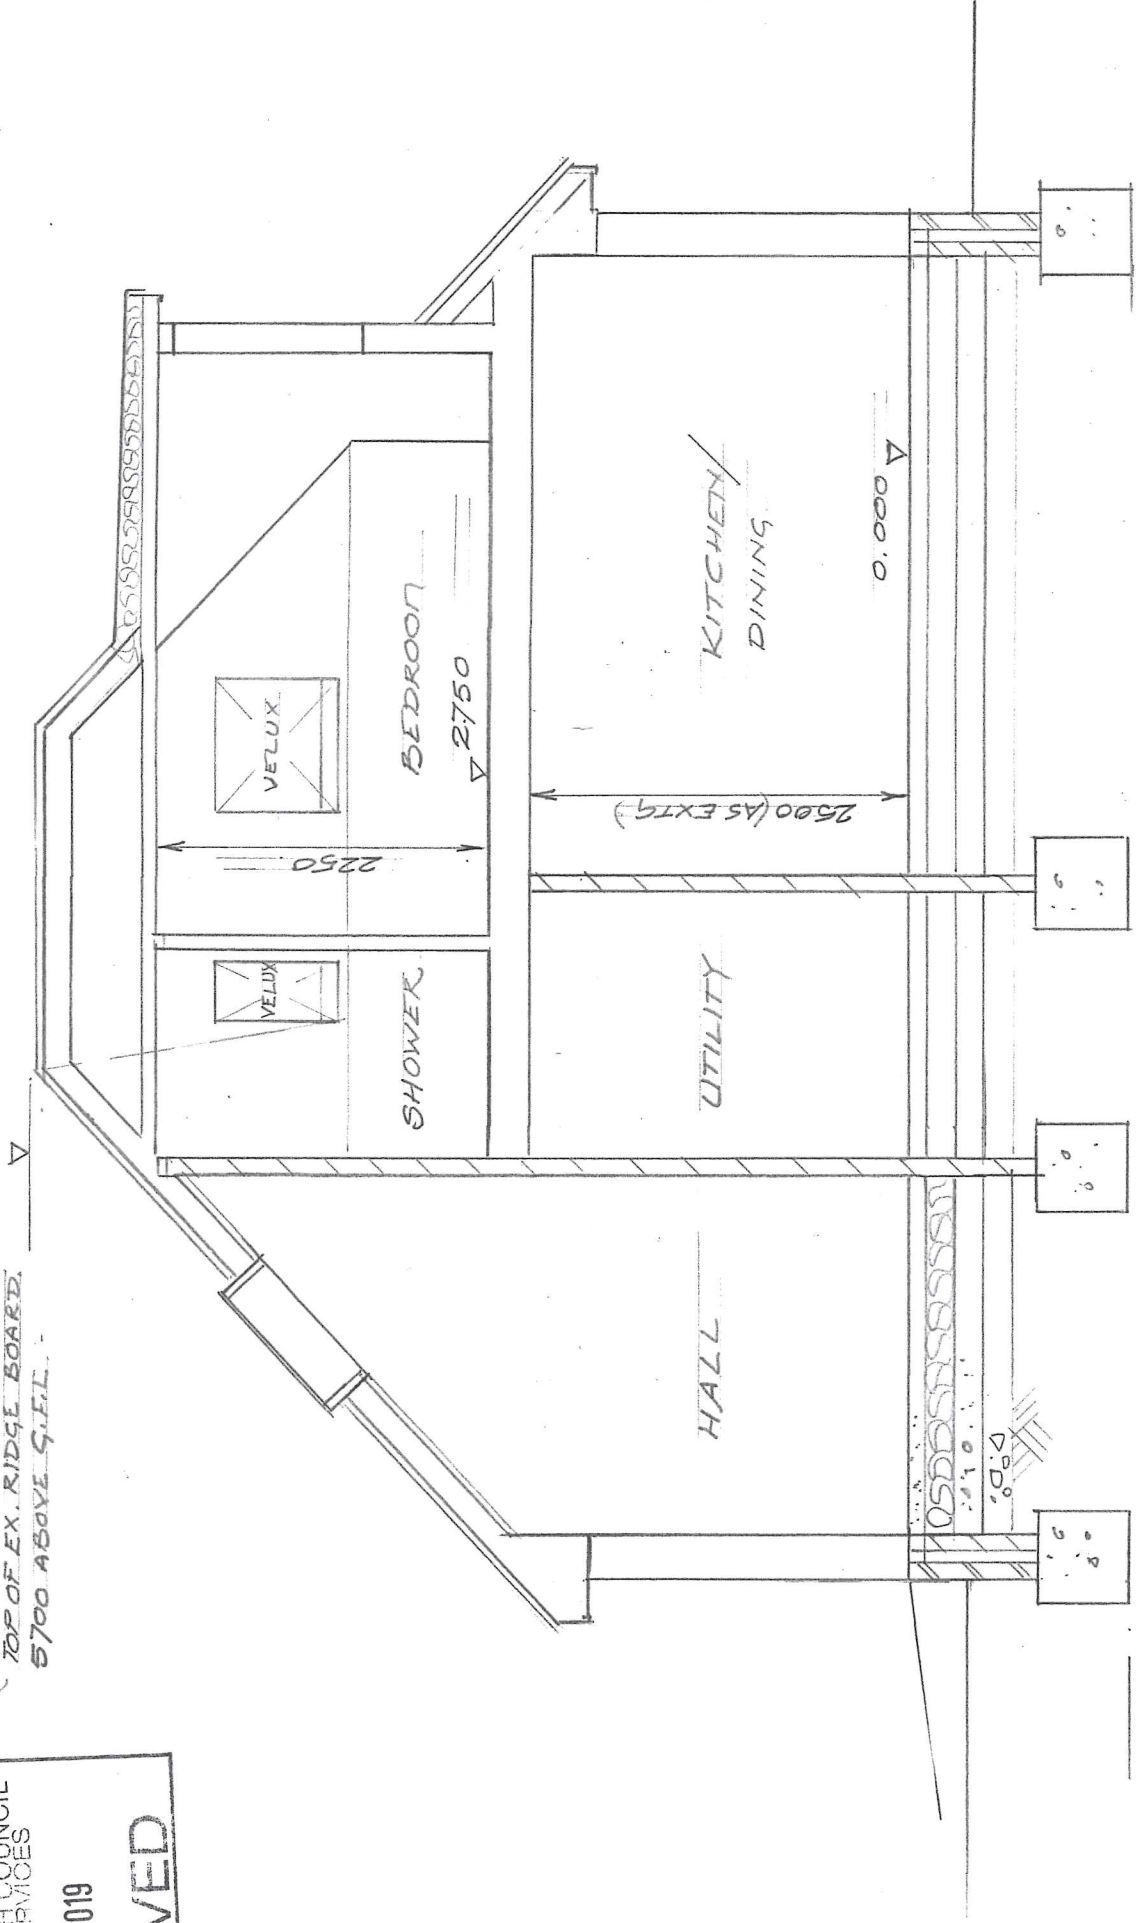

SECTION A-A - 1/50 AT A3.

REV. A - REDRAWN
REV. B - NOTE ADDED

DRG. N° 04 B

OCTOBER 2019

89 WOODLANDS AVENUE EMSWORTH.
PROPOSED EXTENSION & ROOF CONVERSION