


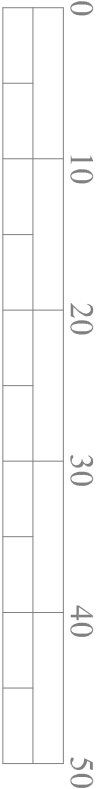


PHYSICAL SCALE IN METERS @ 1:1250




PHYSICAL SCALE IN METERS @ 1:500

NOTES:
This drawing has been produced solely for PLANNING/DESIGN.
Do not Scale from this Drawing except for planning purposes.
Any drainage shown is presumed and to be checked on site
before commencement of works.
Internal room layout shown as indicative only.
This drawing is the copyright of MF Designs Ltd.

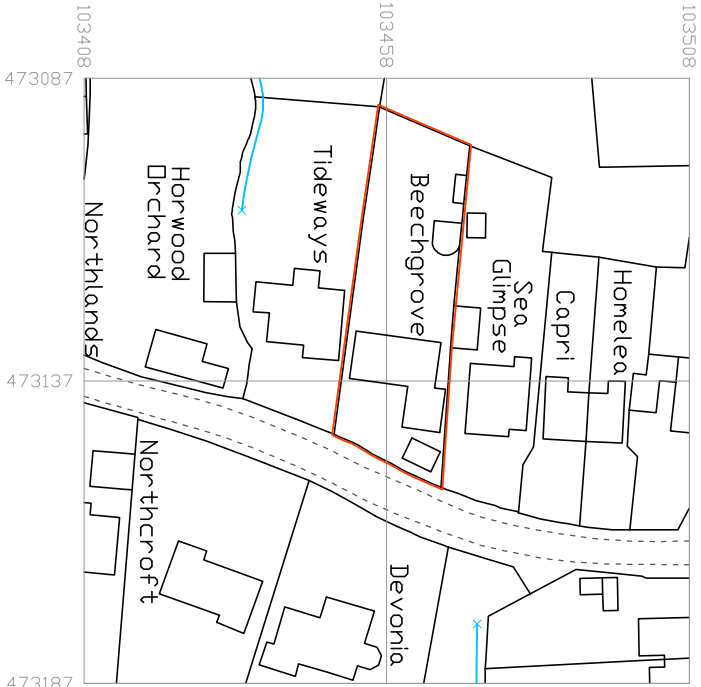

Produced on 17 August 2020 from the Ordnance Survey National Geographic Database and incorporating surveyed revision available at this date.
This map shows the area bounded by 473087/103408 473087/103508 473187/103508 473187/103408
Reproduction in whole or part is prohibited without the prior permission of Ordnance Survey.
Crown copyright 2020. Supplied by copla ltd trading as UKPlanningMaps.com a licensed Ordnance Survey partner (000054135).
Data licensed for 1 year, expiring 17 August 2021. Unique plan reference VIC/494949/671205

Location

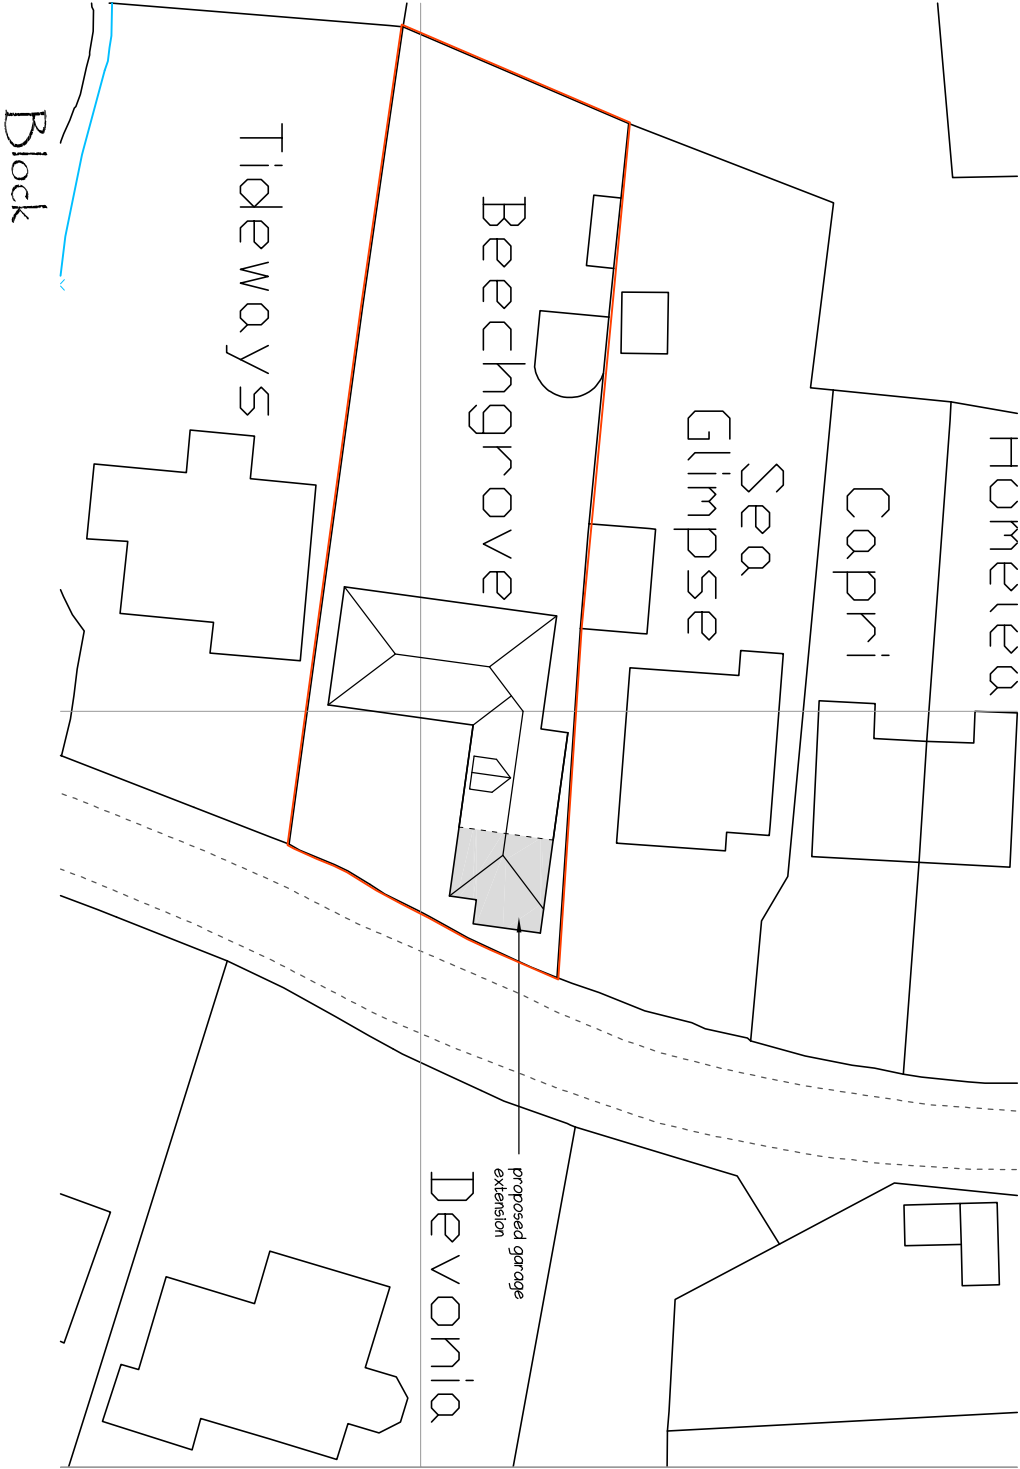

GARAGE EXTENSION/CONVERSION - Beechgrove, St Peter's Lane, Northney, Hayling Island

mf designs ltd

Chartered Architects



36 Grove Road • Havant • Hampshire • PO9 1AR
Director: Martin Farrer RIBA • Co Registration No.4507379
e admin@mfdesigns.org.uk

Date: Aug 2020
Scale: 1:100

Job No: 3247
Dwg No: P_02