


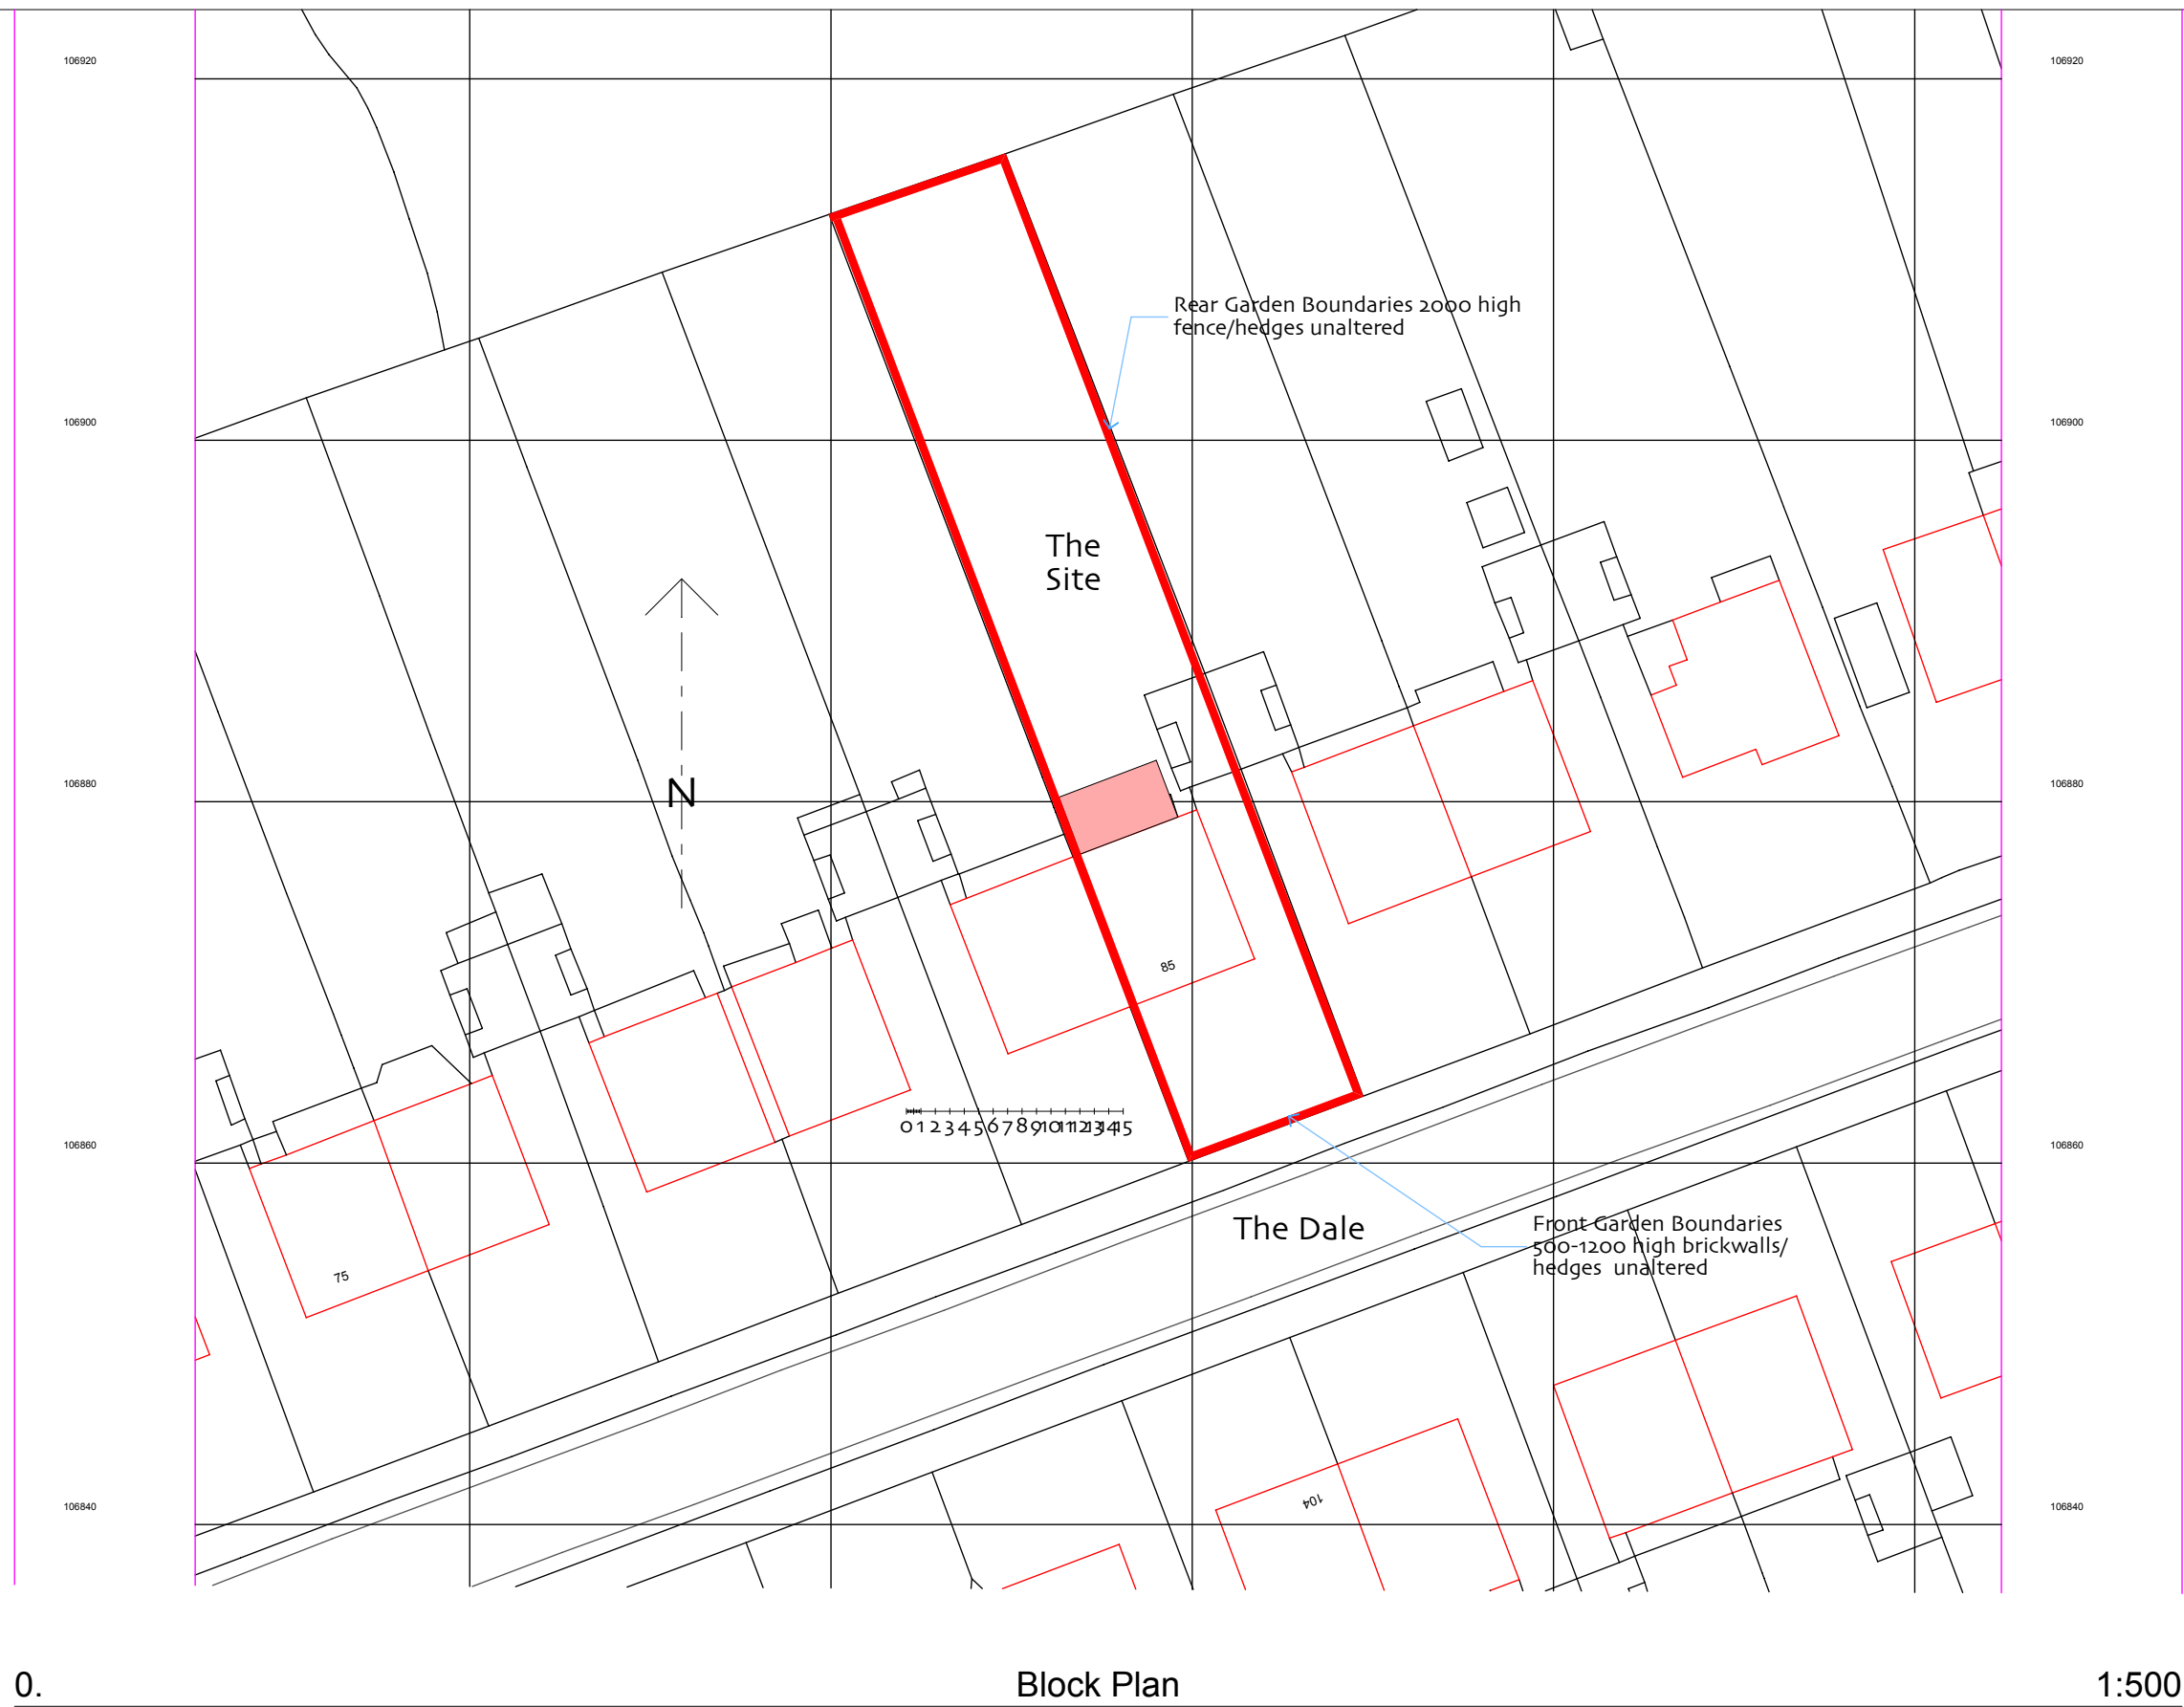

Mick Morris AADipl Architect
74 Stakes Hill Road
Waterlooville
Hants
PO7 7LB

Orangery/Part Translucent Roof Extension
85 The Brow Widley
Hants
PO7 5DD

Block Plan

Planning

1:500
Layout ID
AB.04 85 TD
Status Revision
Original drawing is International A3 size