


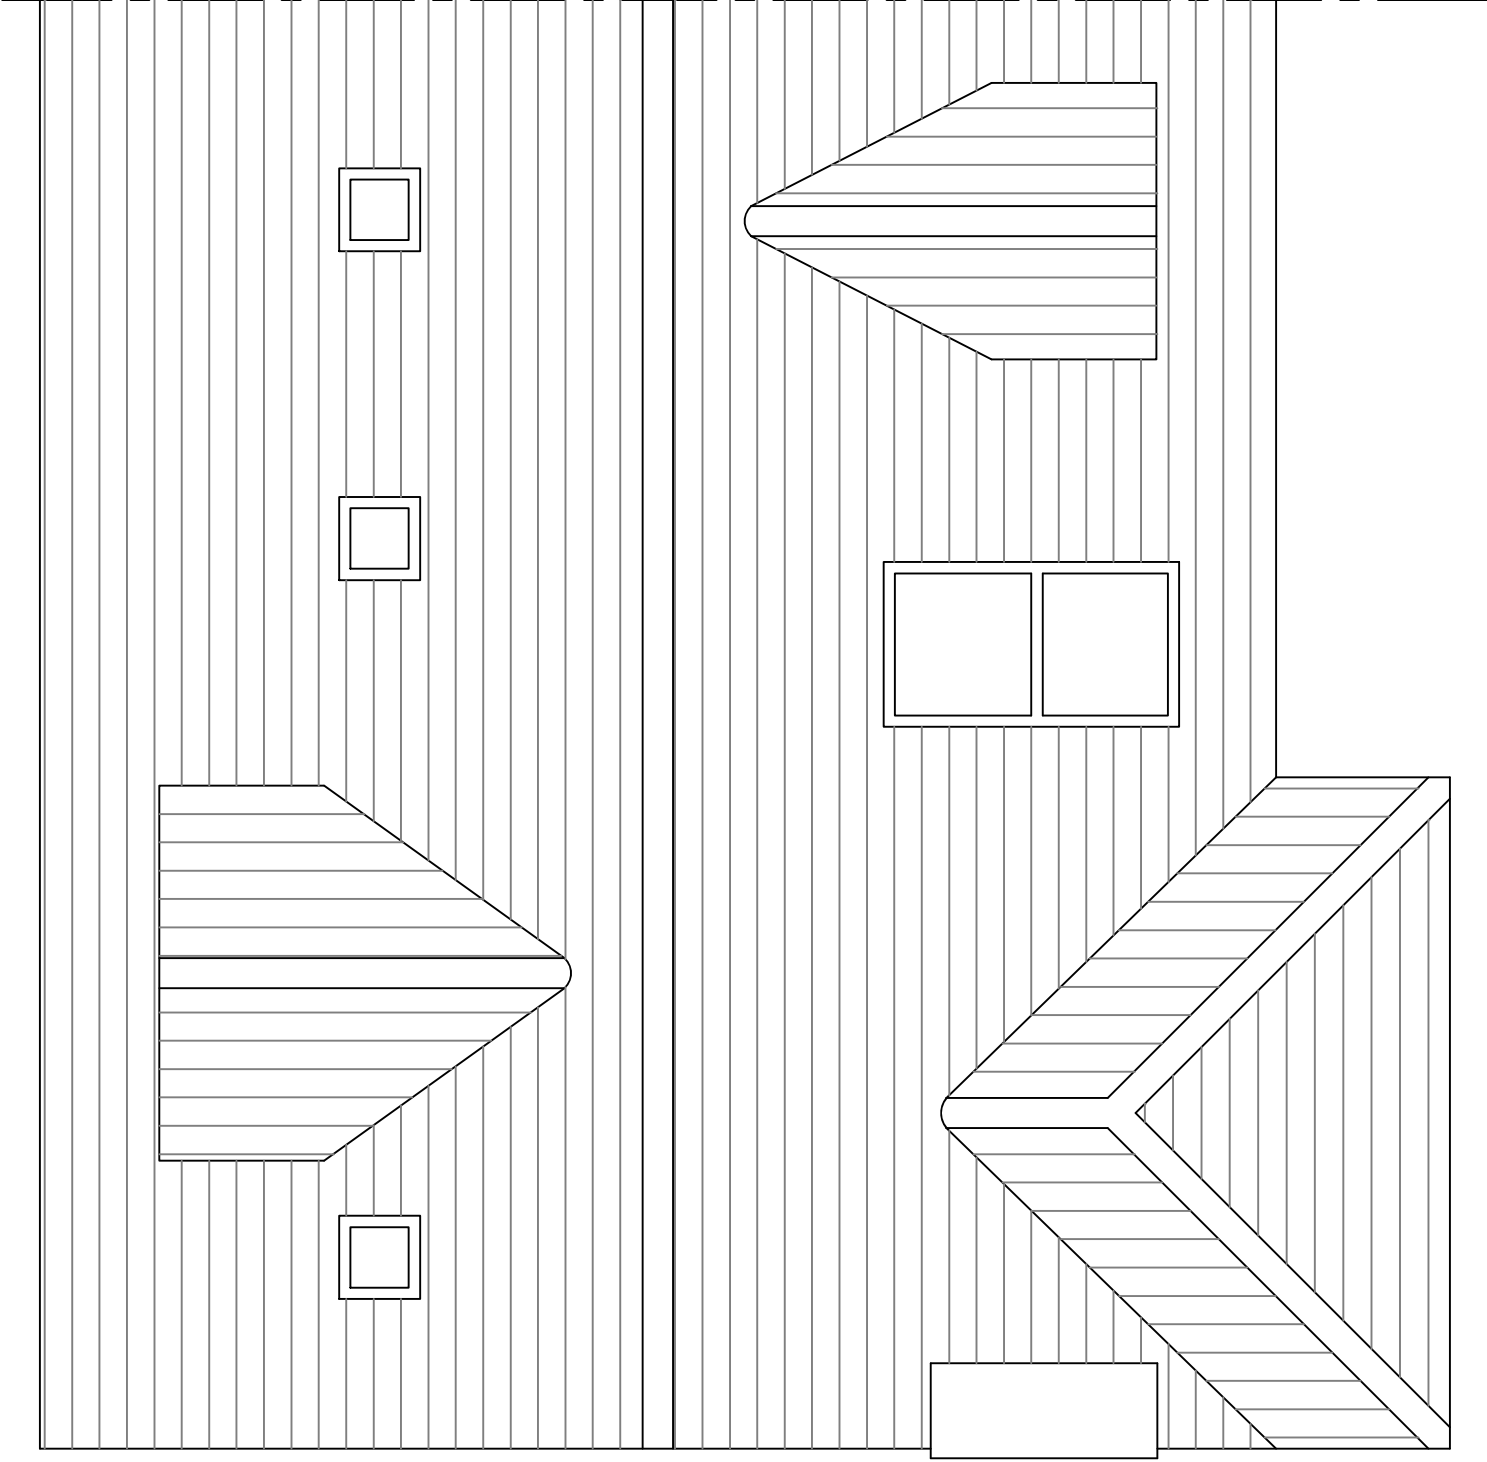

PROPOSED ROOF

Copyright is reserved by GBS Designs and is issued on the condition that it is not copied or disclosed by or to any unauthorised persons without prior consent in writing from GBS Designs.

All dimensions to be checked on site

All structural elements to be specified by a suitably qualified structural engineer.

REV	DESCRIPTION	DRAWN	DATE	Scale Bar	Drawing Ref	Drawing Title	
-	Initial design	GBS	31.03.20		13A BEM 11	Loft Conversion at 13A Bembridge Drive, Hayling Island, Hampshire, PO11 9LU.	
A	Changes to first floor following design meeting	JLR/GBS	28.06.20		Scale at A1		Scale at A3
					N/A		1:50
					Date		
					31 MAR 2020		
					Drawn by	GBS	



CAD - ARCHITECTURE - DESIGN

6 Shillinglee Waterlooville
Hampshire PO7 5RW
Tel 023 9225 8315
www.gbs-designs.co.uk