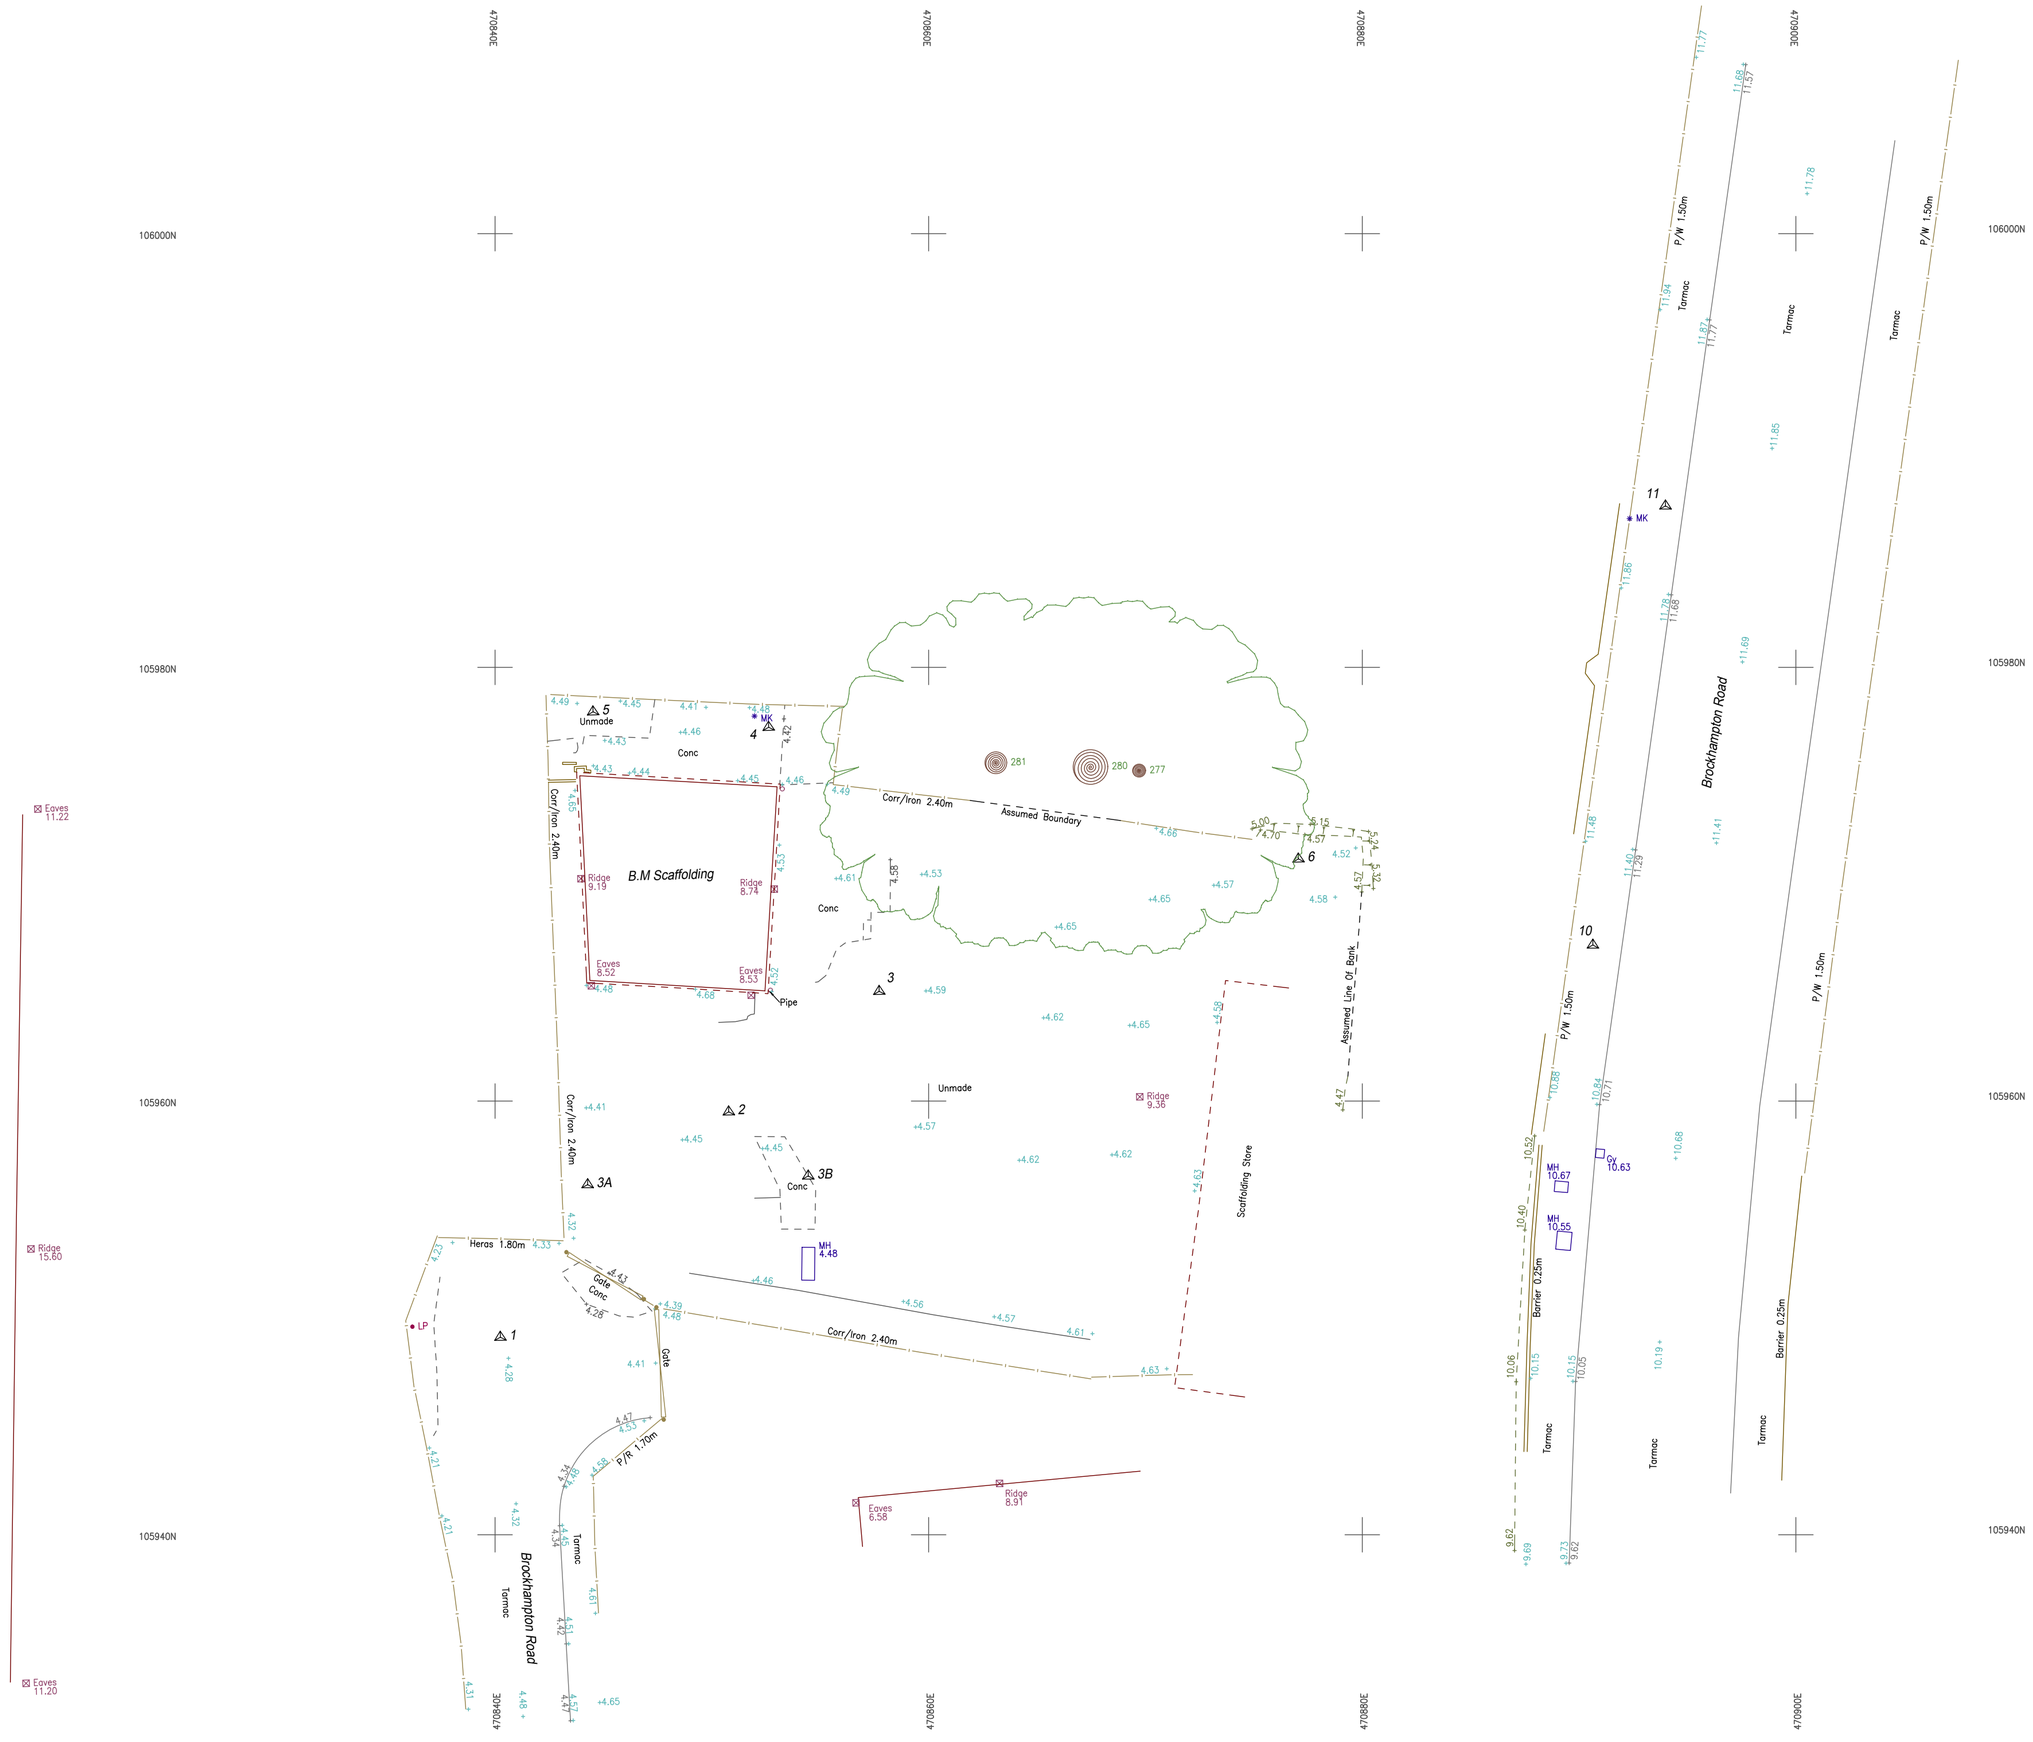


Important Information:

We advise that an arborologist be appointed to correctly determine the species and condition of all trees surveyed prior to any design work.

All information contained in this drawing (including digital data) should be checked and verified prior to any fabrication or construction.

Survey Legend

FENCES

BARBED WIRE FENCE	B/W	Trees	
CORRUGATED IRON FENCE	CI		
CLOSE BOARD FENCE	C/B	Hedges	
CHESTNUT PALING FENCE	C/P		Bristol 1:2
IRON RAILING FENCE	I/R	Walls	Wall 2.0m (Width to Scale)
POST AND CHAIN FENCE	P/C		
POST AND RAIL FENCE	P/R	Fences	C/B 1.8m
POST AND WIRE FENCE	P/W		
CHAIN LINK FENCE	C/L		
LARCH LAP FENCE	L/L		
INTERWOVEN FENCE	I/W		
WIRE MESH FENCE	W/M		

ABBREVIATIONS

BOLLARD	Bo	MARKER	Mk
BRITISH TELECOM IC	BT	NOTICE BOARD	NB
CONCRETE PAVING SLABS	CPS	PARKING METER	PM
COVER LEVEL	CL	ROAD NAME PLATE	RNP
DROP KERB	DK	ROAD SIGN	RS
ELECTRIC INSPECTION COVER	EC	RODDING EYE	RE
ELECTRICITY POLE	EP	RETAINING WALL	Rtw
FIRE HYDRANT	FH	RAINWATER PIPE	RWP
FLOWER BED	FB	STOP VALVE	SV
FOOTPATH	FP	TELEGRAPH POLE	TP
GAS VALVE	GV	TELEPHONE CALL BOX	TCB
GULLY	Gy	TRAFFIC LIGHT	TL
INSPECTION COVER	IC	UNABLE TO LIFT	UTL
PIPE INVERT LEVEL	IL	UNKNOWN	Unk
KERB OUTLET	KO	VENT PIPE	VP
MAN HOLE	MH	WATER METER	WM
THRESHOLD	TH	DIAMETER	Ø

Tree Schedule

Pt No	Spread	Bole	Height	Feature
277	16.0	0.60	12.0	TREEUNK
280	16.0	1.60	18.0	TREEUNK
281	16.0	1.00	18.0	TREEUNK

North:

Grid: OS

Levelling: OS GPS

Drawing Title:

Topographical Survey

Site Address:

B.M Scaffolding,
Brockhampton Road,
Hampshire

Client:

The Planning Service

Surveyor	JK	Drawn By	BP	Verified By	AF	Date	22.01.20

CM No: CM/19828	Rev: A - Added Survey Data
Scale: 1:200m @ A2	Date: January 2020

Cadmap Ltd
Unit 131 Dunsfold Park
Cranleigh
Surrey, GU6 8TB
T: 01483 426385
E: info@cadmap.co.uk
W: www.cadmap.co.uk