



NORTH

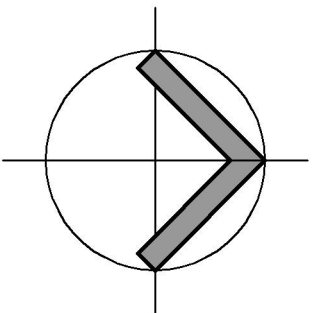

Ordnance Survey (c) Crown Copyright 2019.
All rights reserved. Licence number 100022432

LOCATION PLAN
SCALE 1:1250

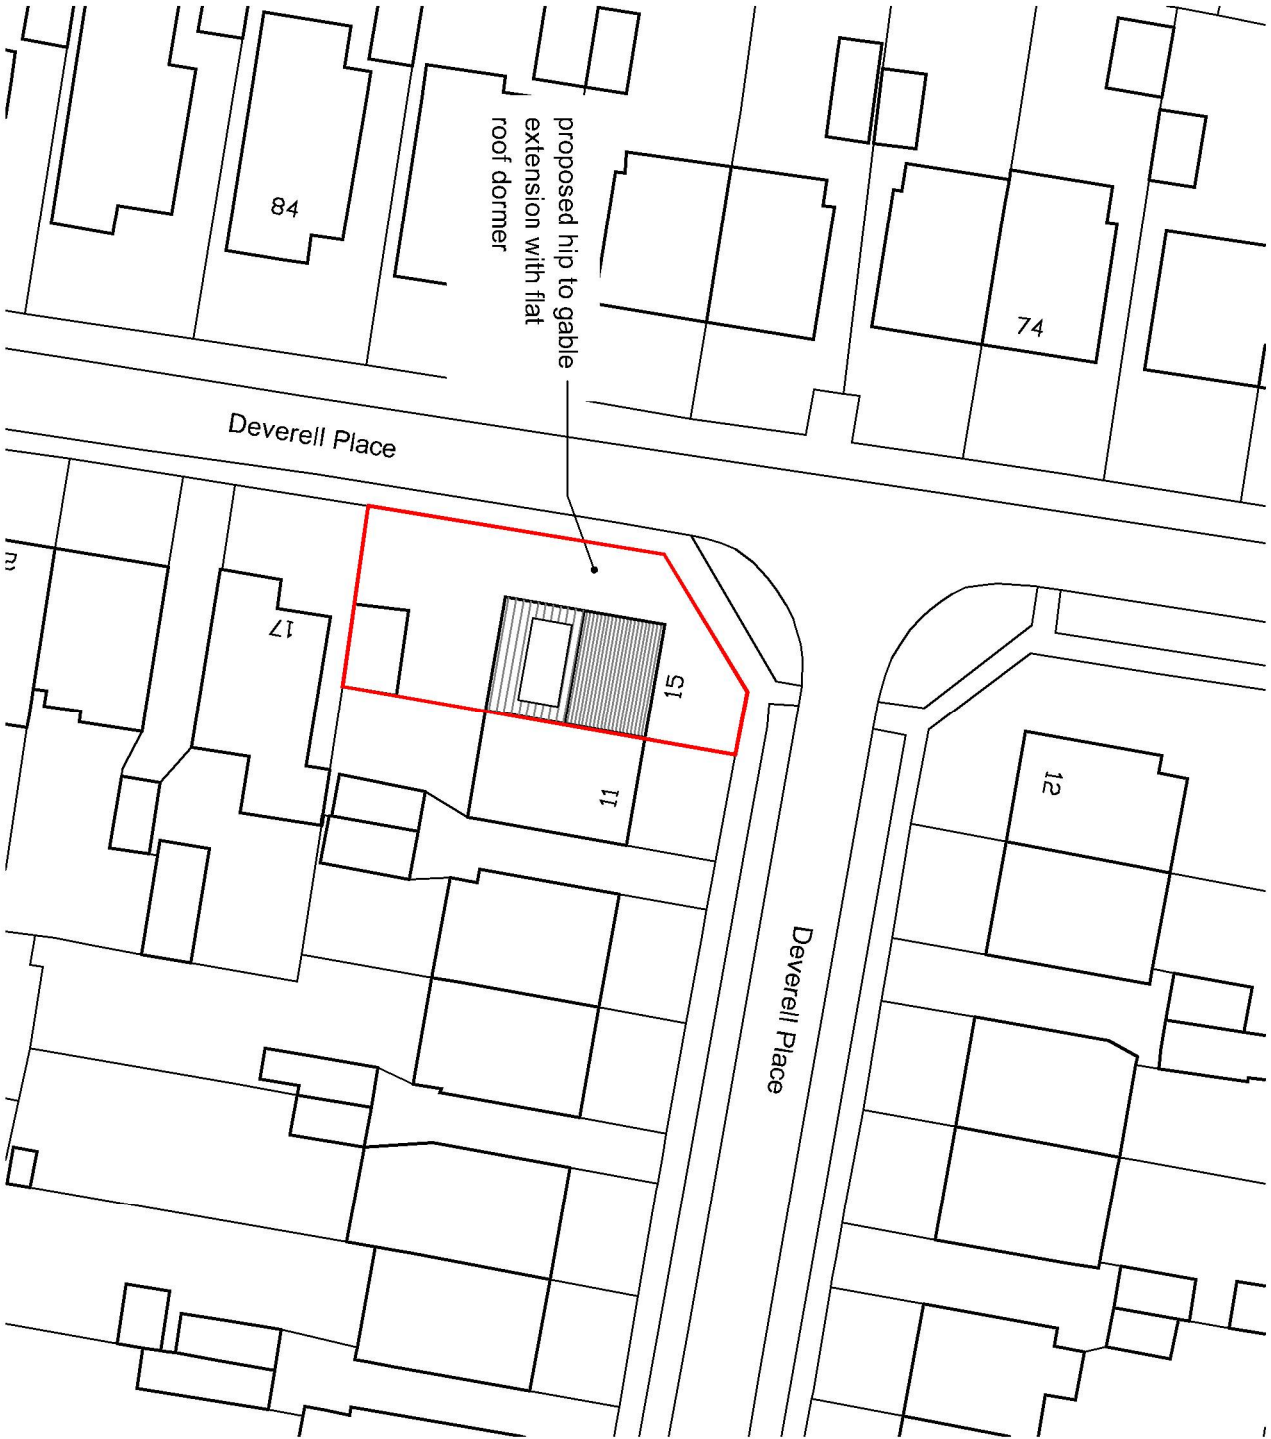

BLOCK PLAN
SCALE 1:500

Note: Do not Scale from this Drawing (except for planning approval). All dimensions are in millimetres and to be checked on site. All Dimensions relating to subcontractors or suppliers work must be checked and agreed between the main contractor and the sub-contractors and suppliers.					
DRAWING TITLE					
PLANNING APPLICATION LOCATION AND BLOCK PLAN					
DATE		Feb 2020		SCALE	
1:1250 @ A3		DRN.		CHK.	
gp		-		Drawing Ref	
19155 PL313		Rev		-	
CLIENT					
Ms Barfoot - 15 Deverell Place, Widley, Hants.					
Gavin Page BA(hons) tel. 07747 011252 email. gavin.page77@gmail.com					
grp architectural design					