


**PROPOSED SINGLE STOREY REAR ADDITION.
46, HAVANT ROAD, EMSWORTH, HANTS.
FOR MR & MRS W. MILES.**

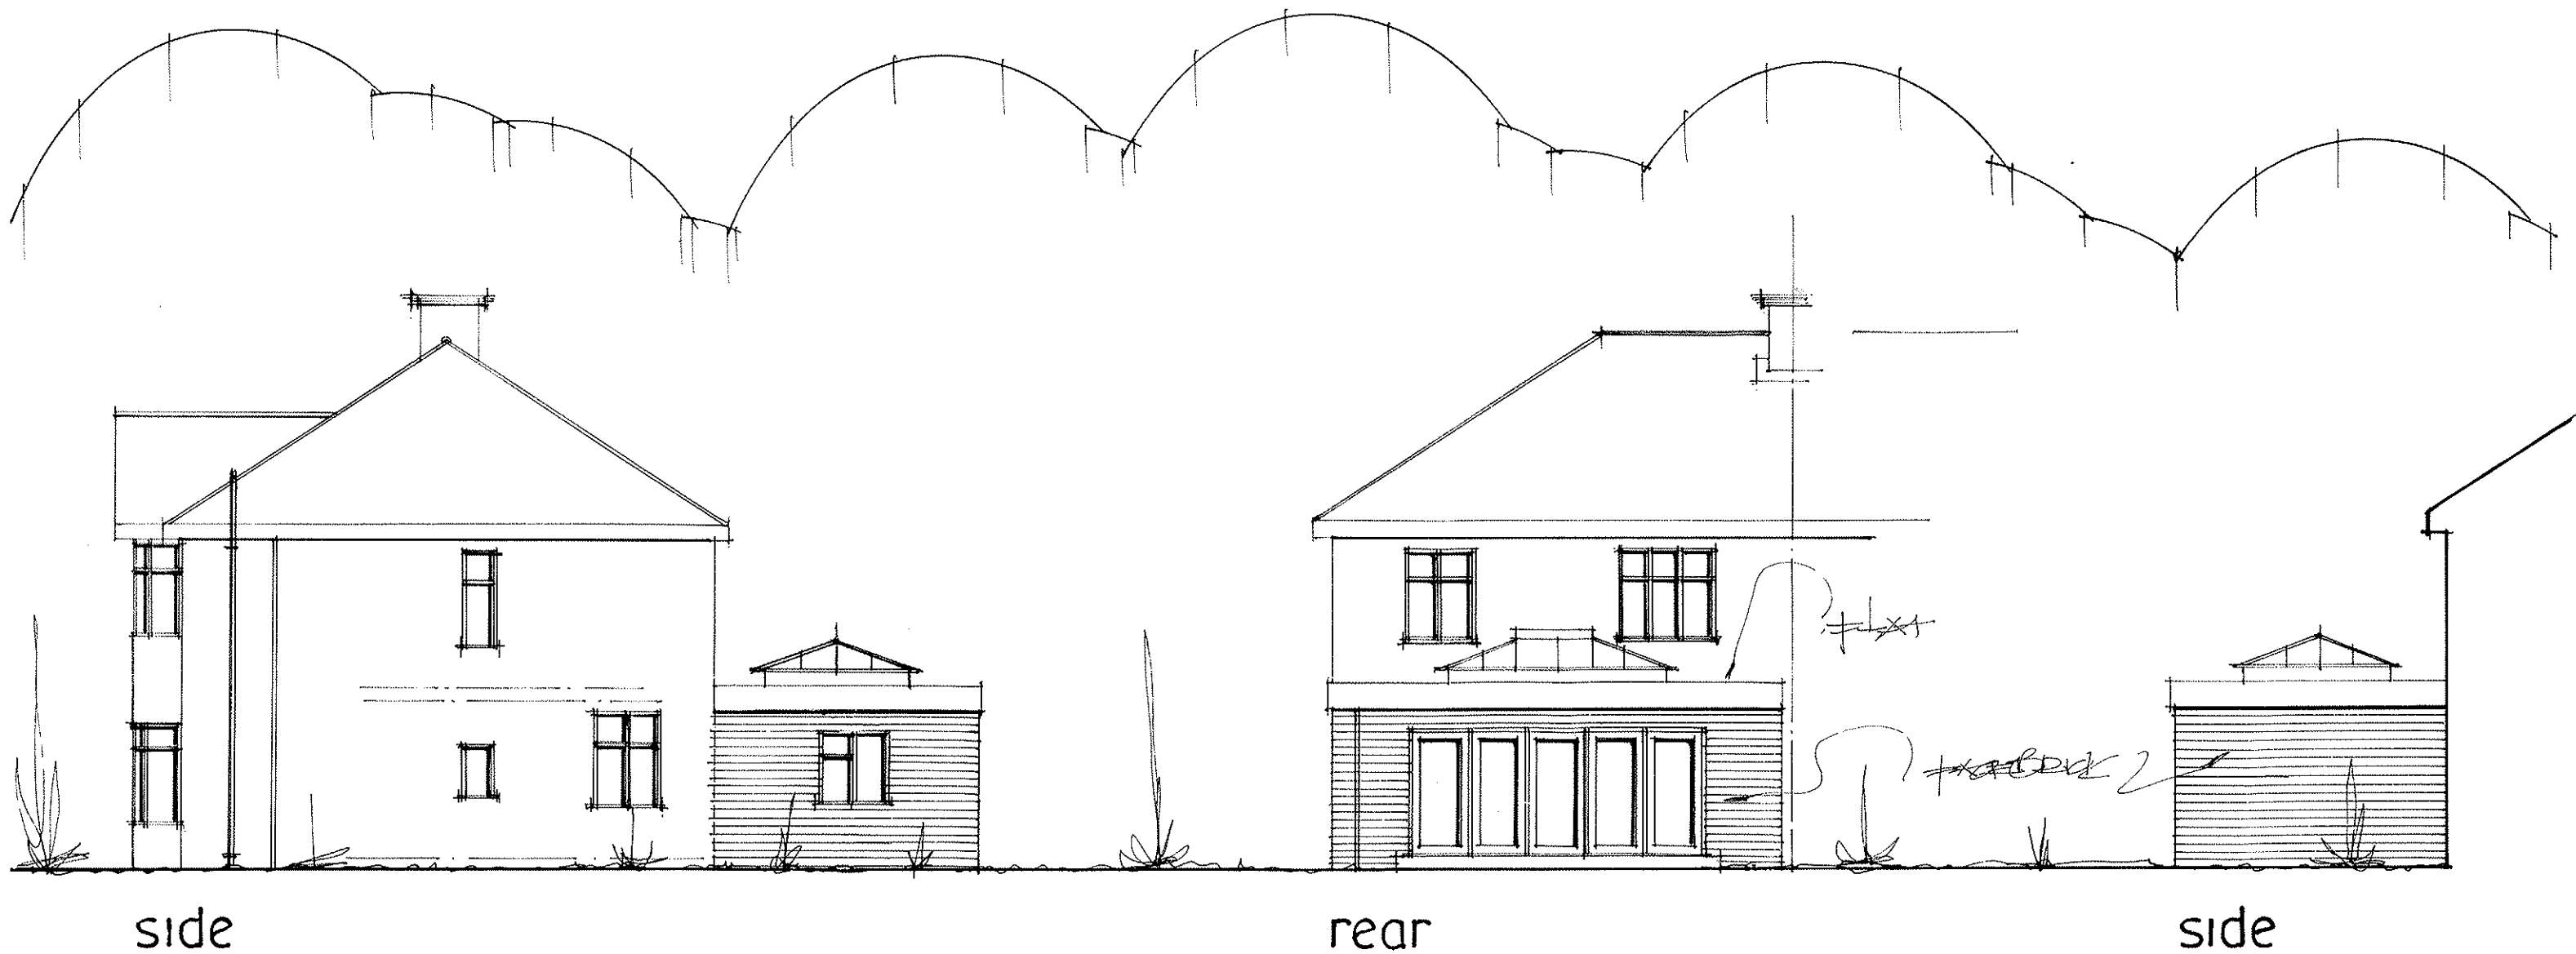

~~AMENDED~~ ¹ ~~20~~
date aug 20
scale 1:100

PROPOSED ELEVATIONS

PETER J WALKER
ISLAND DESIGN
182, SEAFRONT, HAYLING ISLAND, HANTS.
PO11 9AN
TEL: 02392467571