


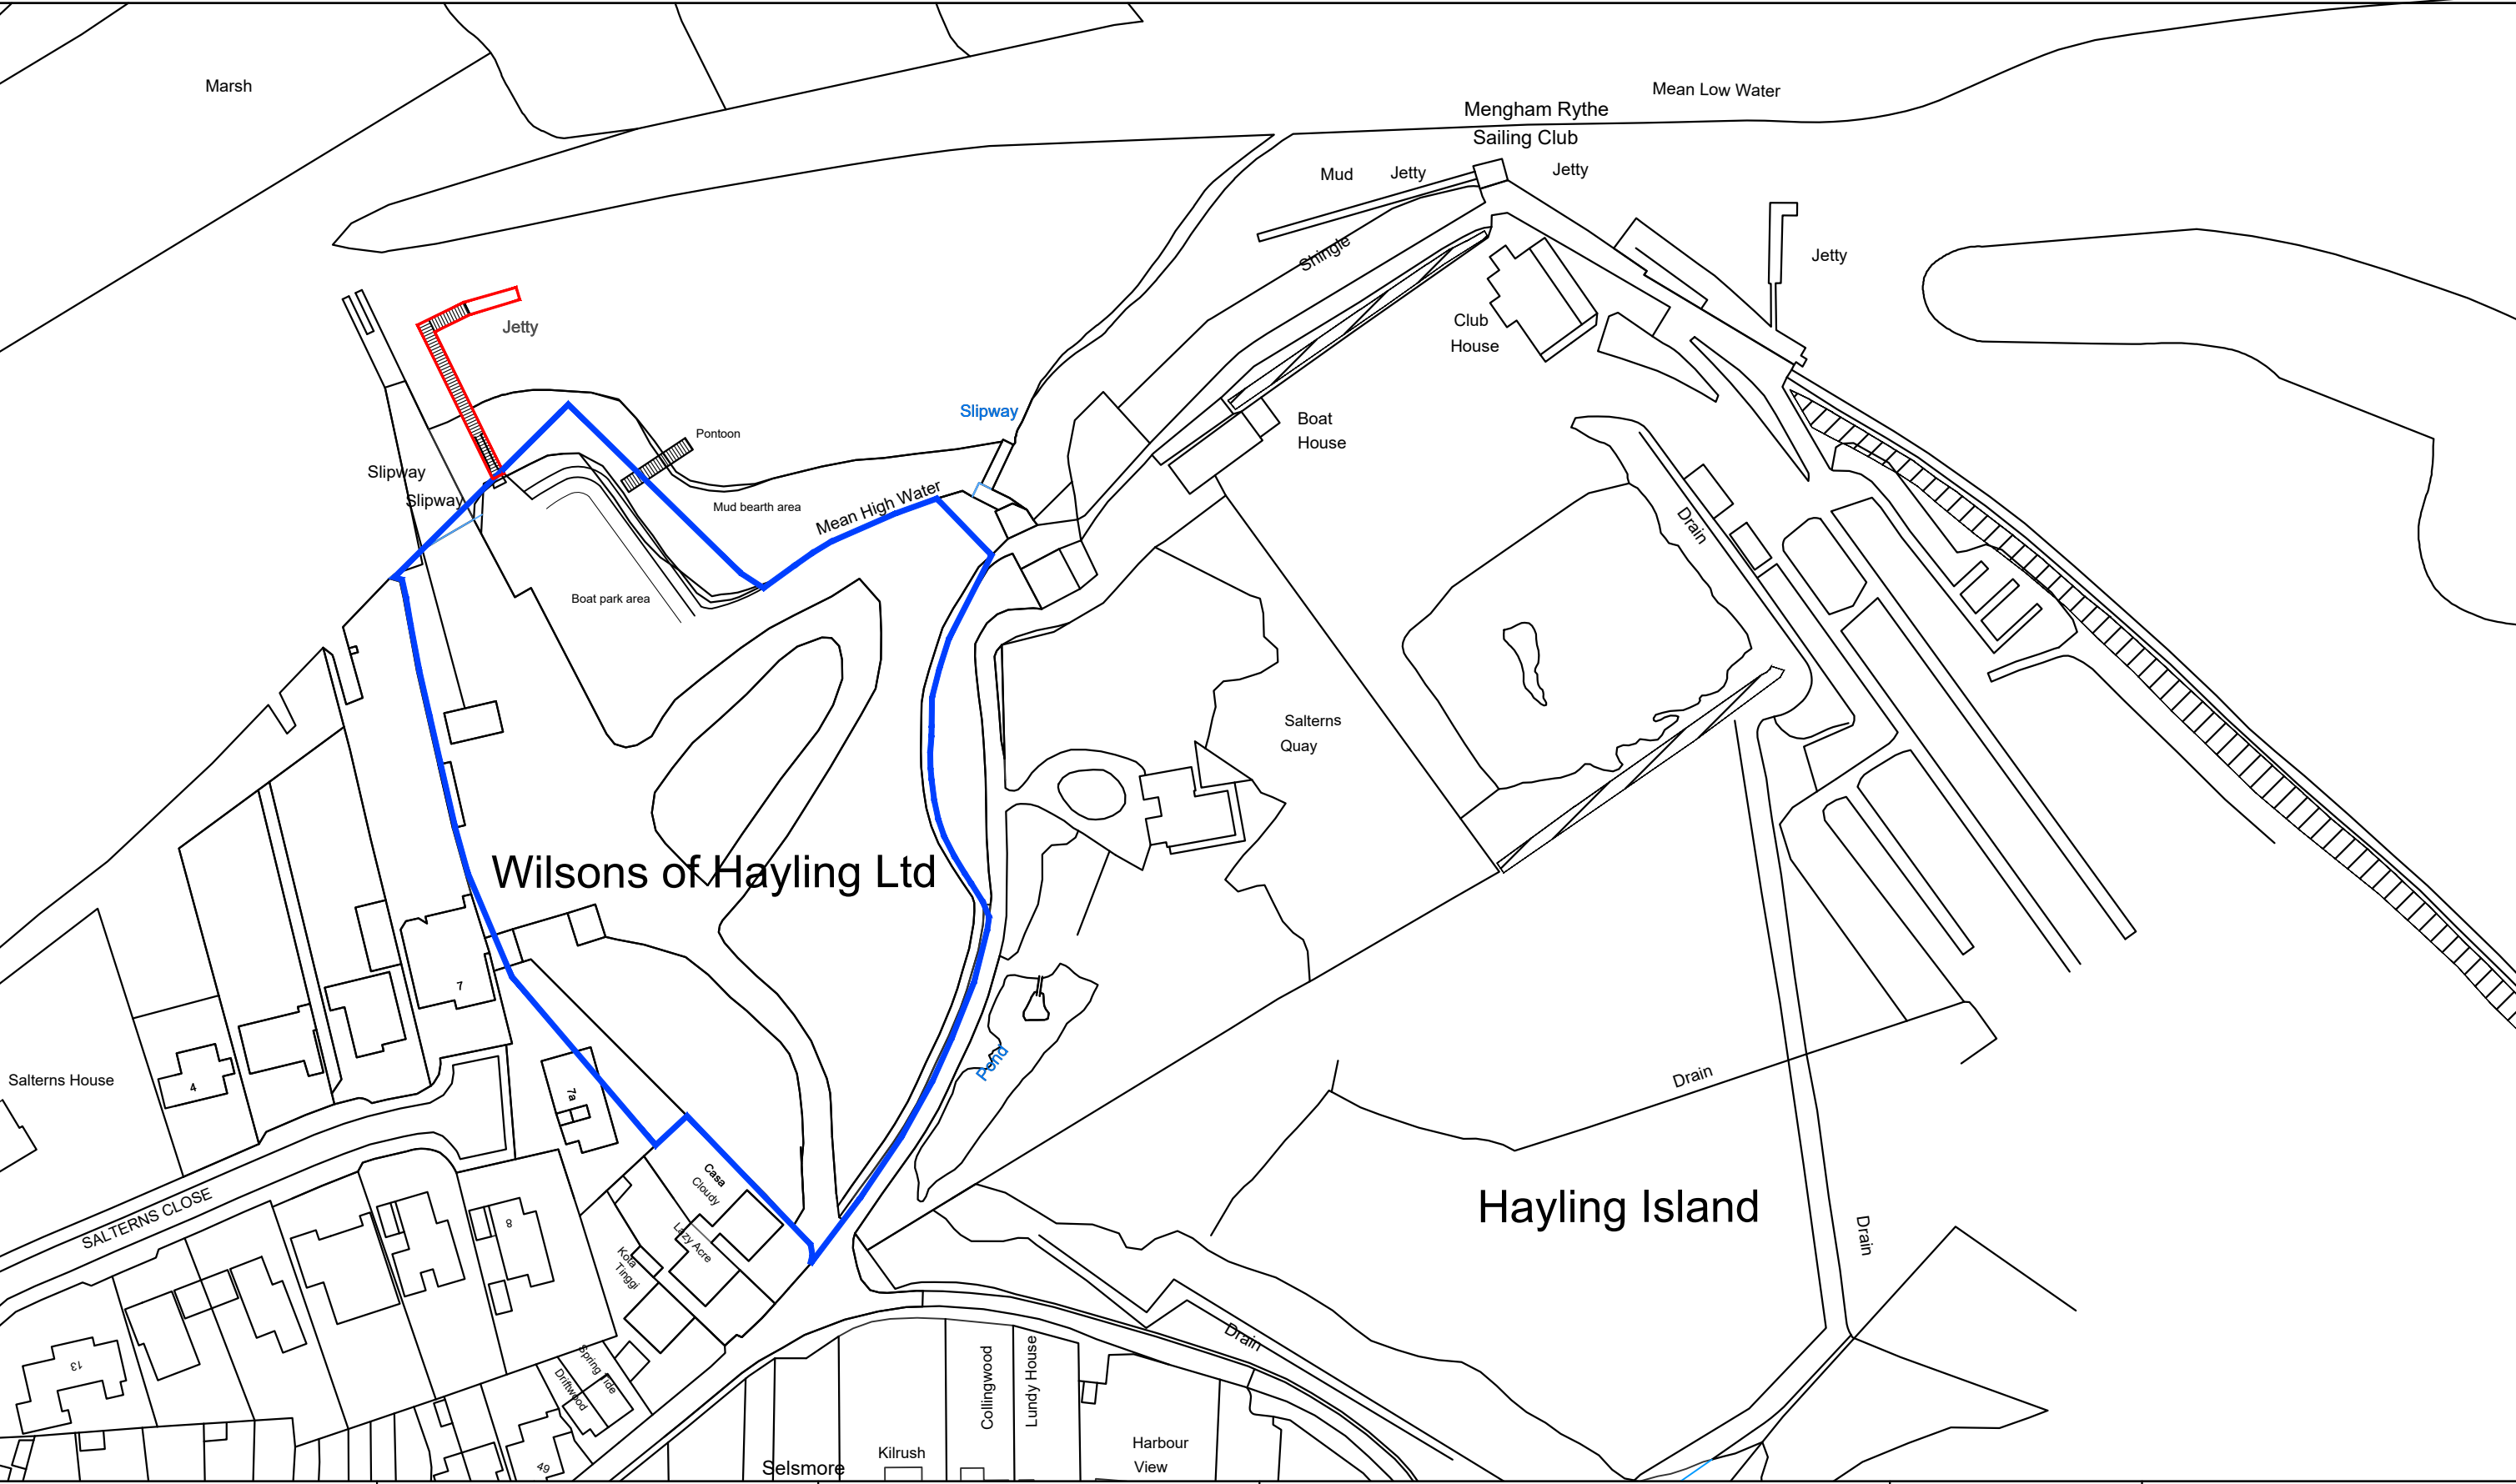

Wilsons Boatyard Wilsons of Hayling Ltd Marine Walk Hayling Island P011 9PG	Location Plan	© Crown Copyright All right reserved Reproduced by Permission Licence No.100046837	CAD Critchley Architecture And Design Ltd. Contact: 02392 474 919 info@caad.online The Old Brewery, 15E South Street, Havant, PO9 1BU		Scale A3 = 1:1250 Drawn OS Date 18/08/2020 19058-110^B
--	----------------------	---	---	---------	--

0m10m20m30m40m50m

0m10m20m30m40m50m