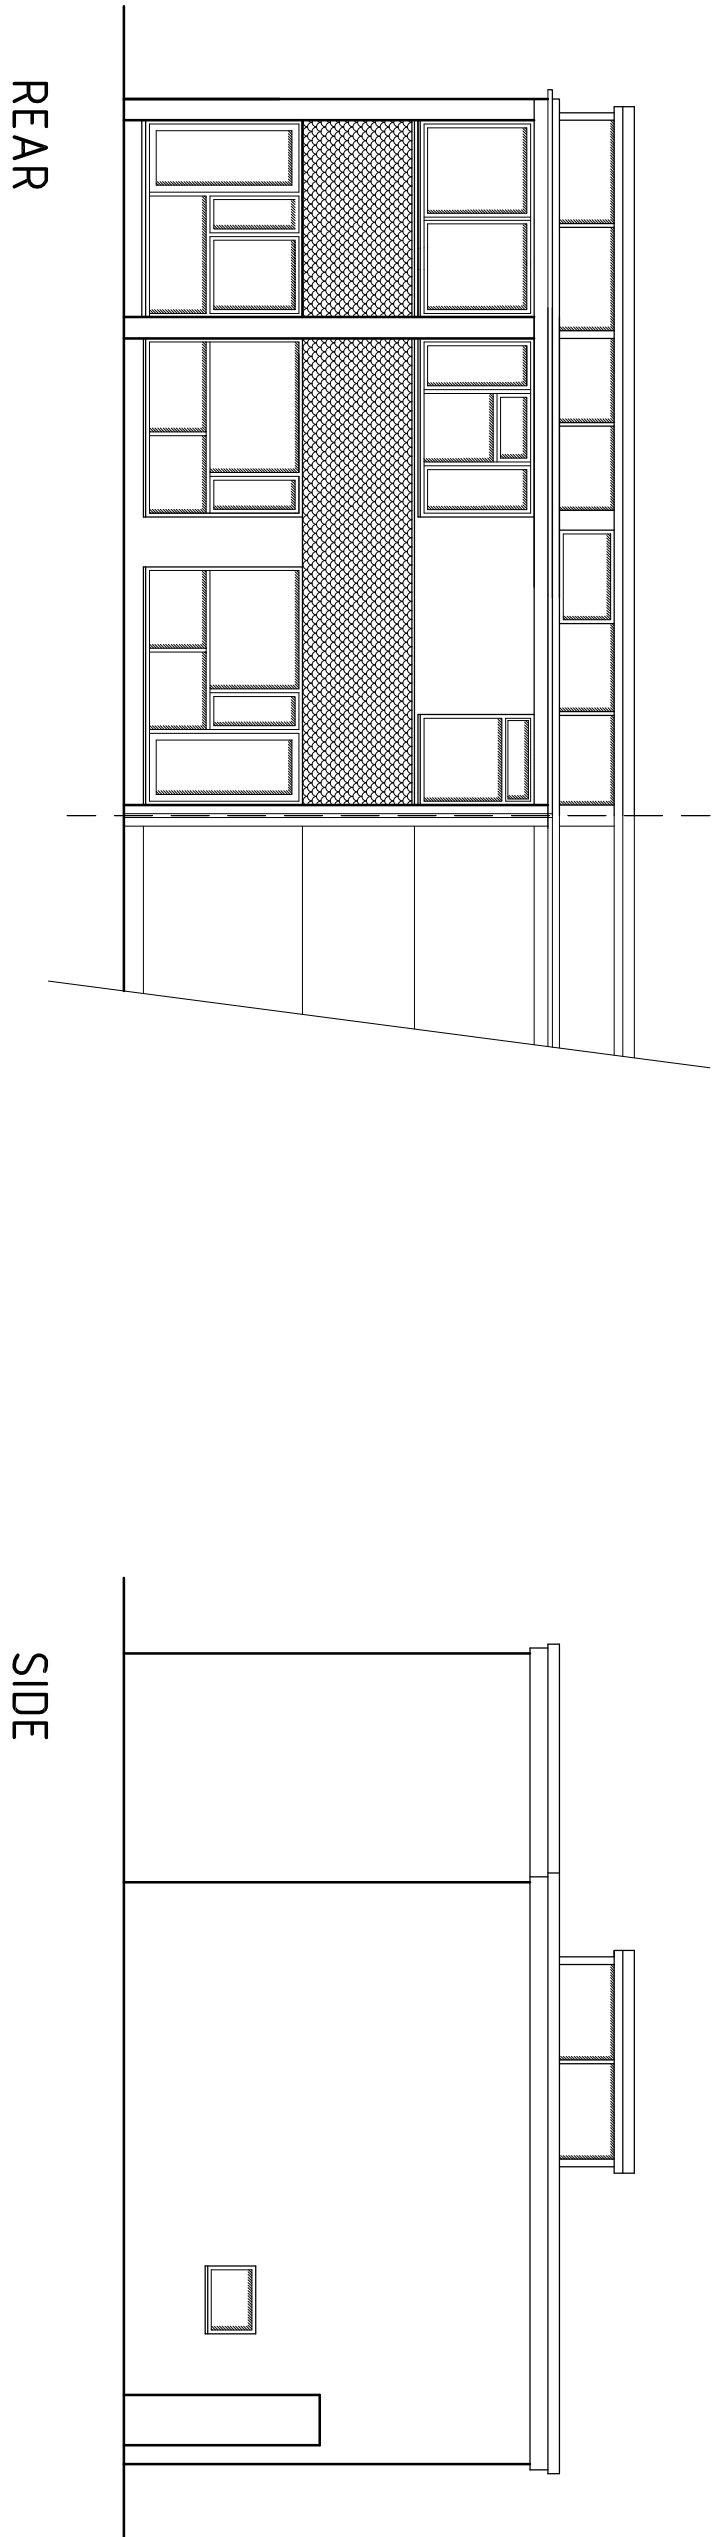
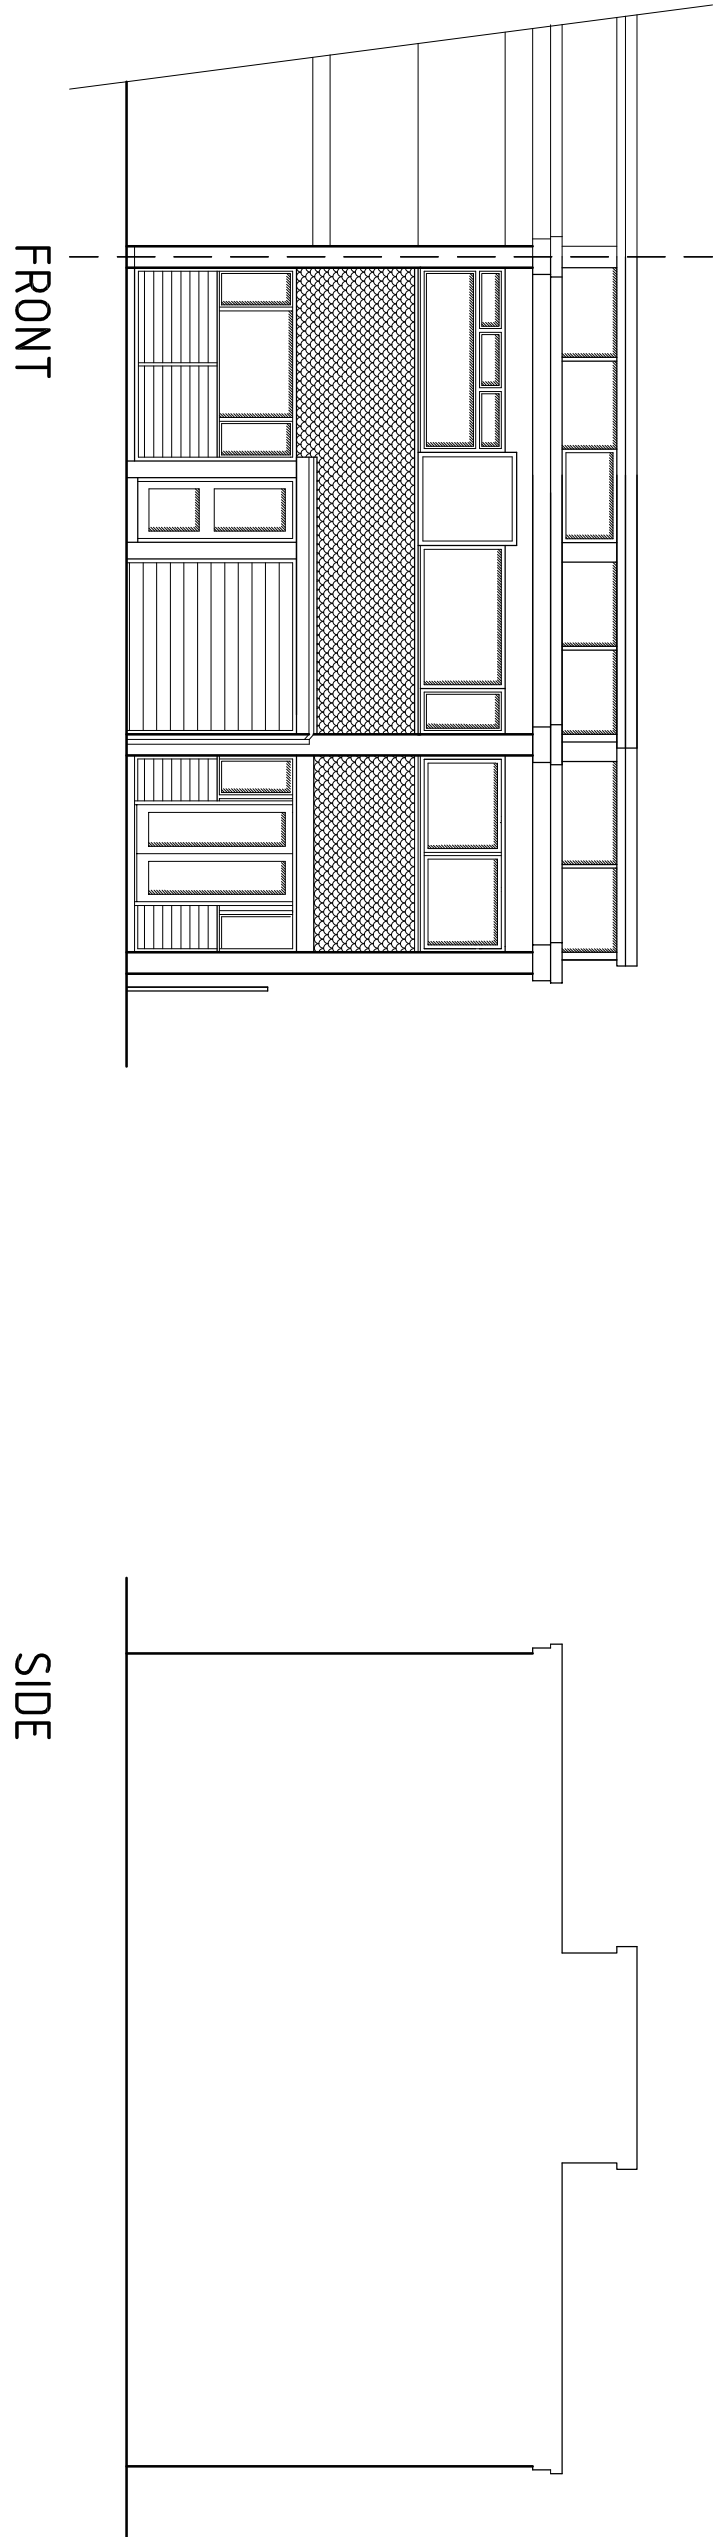
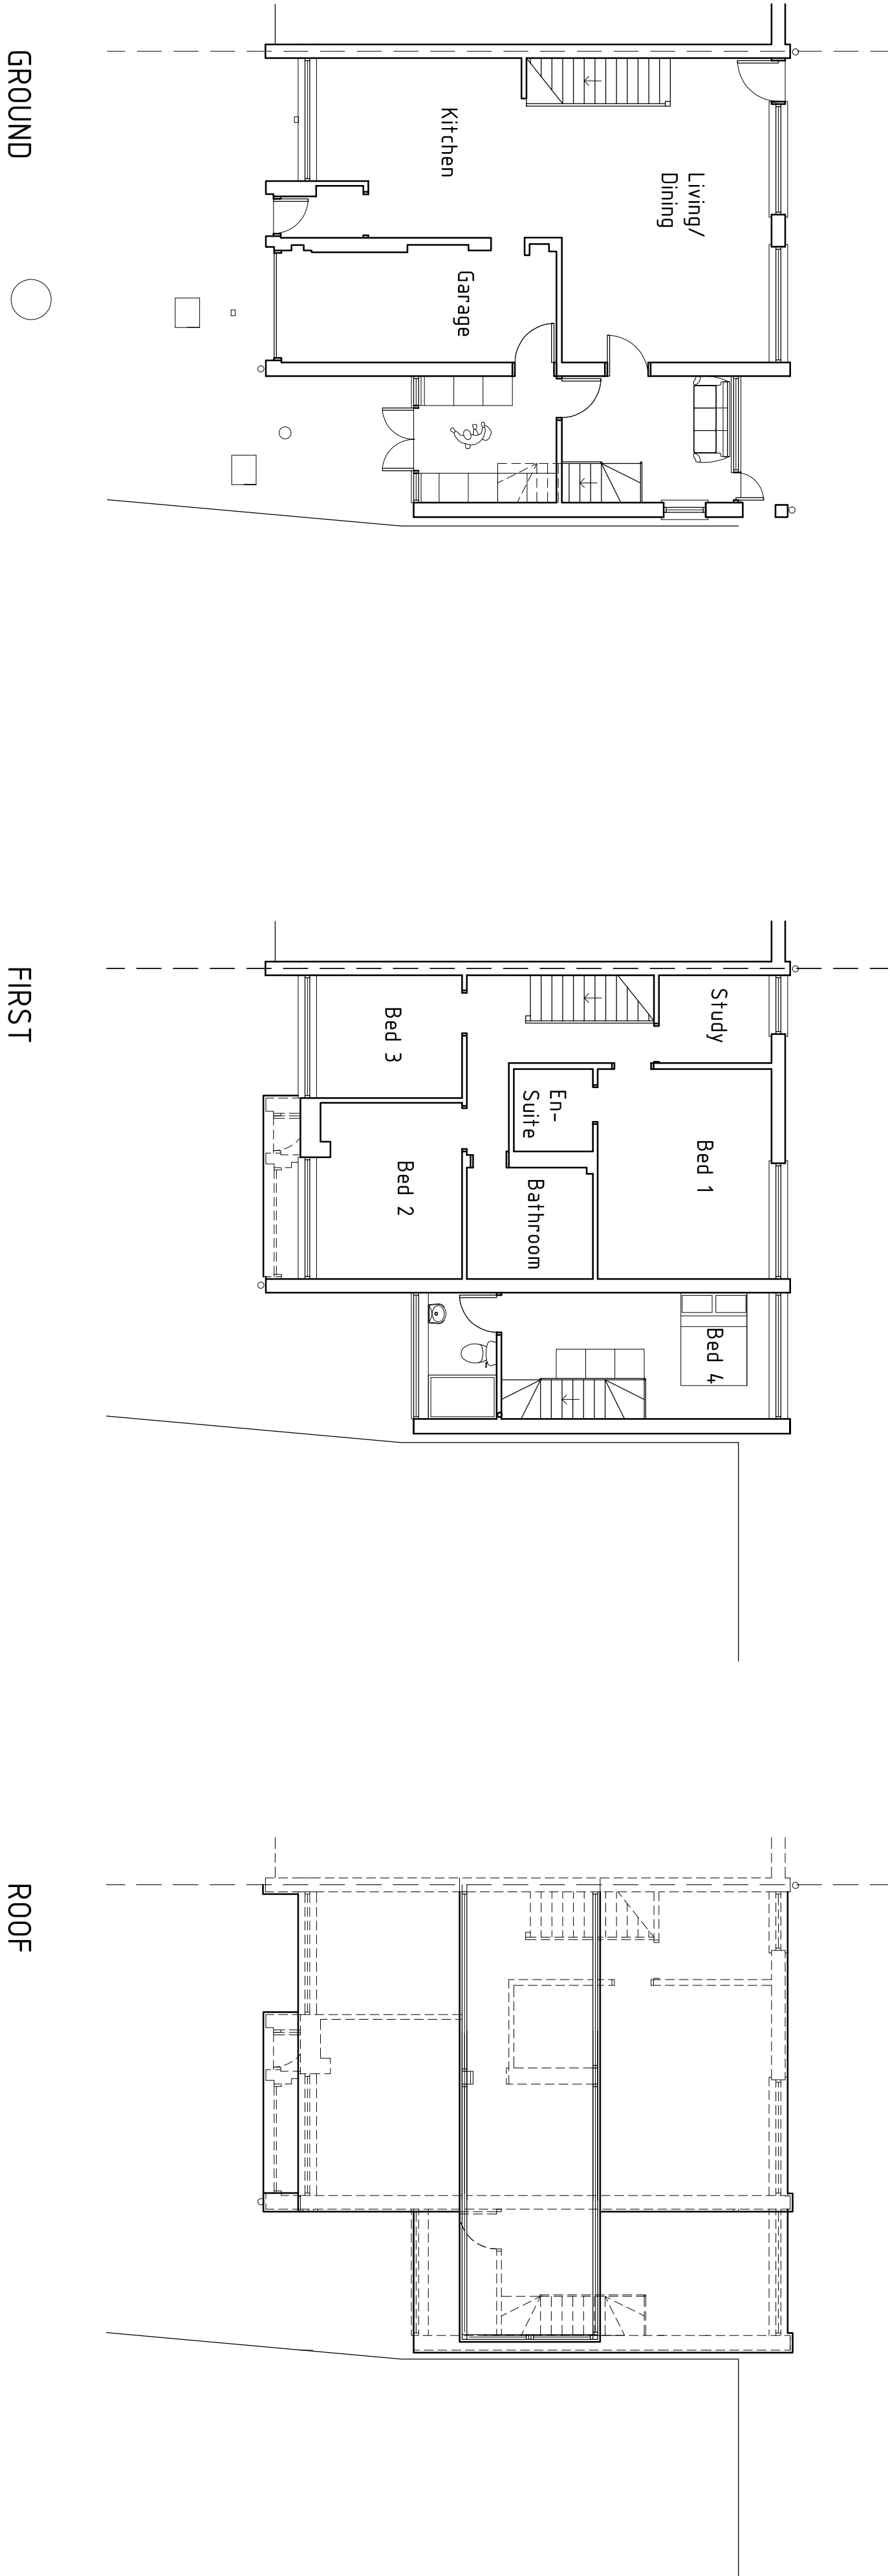
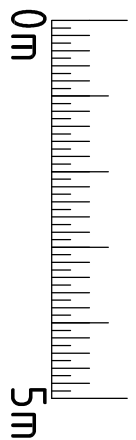


W.M. GRAHAM ASSOCIATES
RIBA CHARTERED ARCHITECTS

1 Peach Street
Wokingham
Berkshire
RG40 1XJ
Tel: 0118 9770464
Email: wmg.architects@btconnect.com
Website: www.wmgham-architects.co.uk

33 MAISEMORE GARDENS
EMMSWORTH
PO10 7JX

PROPOSED PLANS AND
ELEVATIONS

SCALE	DATE	DRAWN BY
1:100 @ A1	MAY 20	CG
JOB NO.	DRAWING NO.	REVISION
3079	04	E