



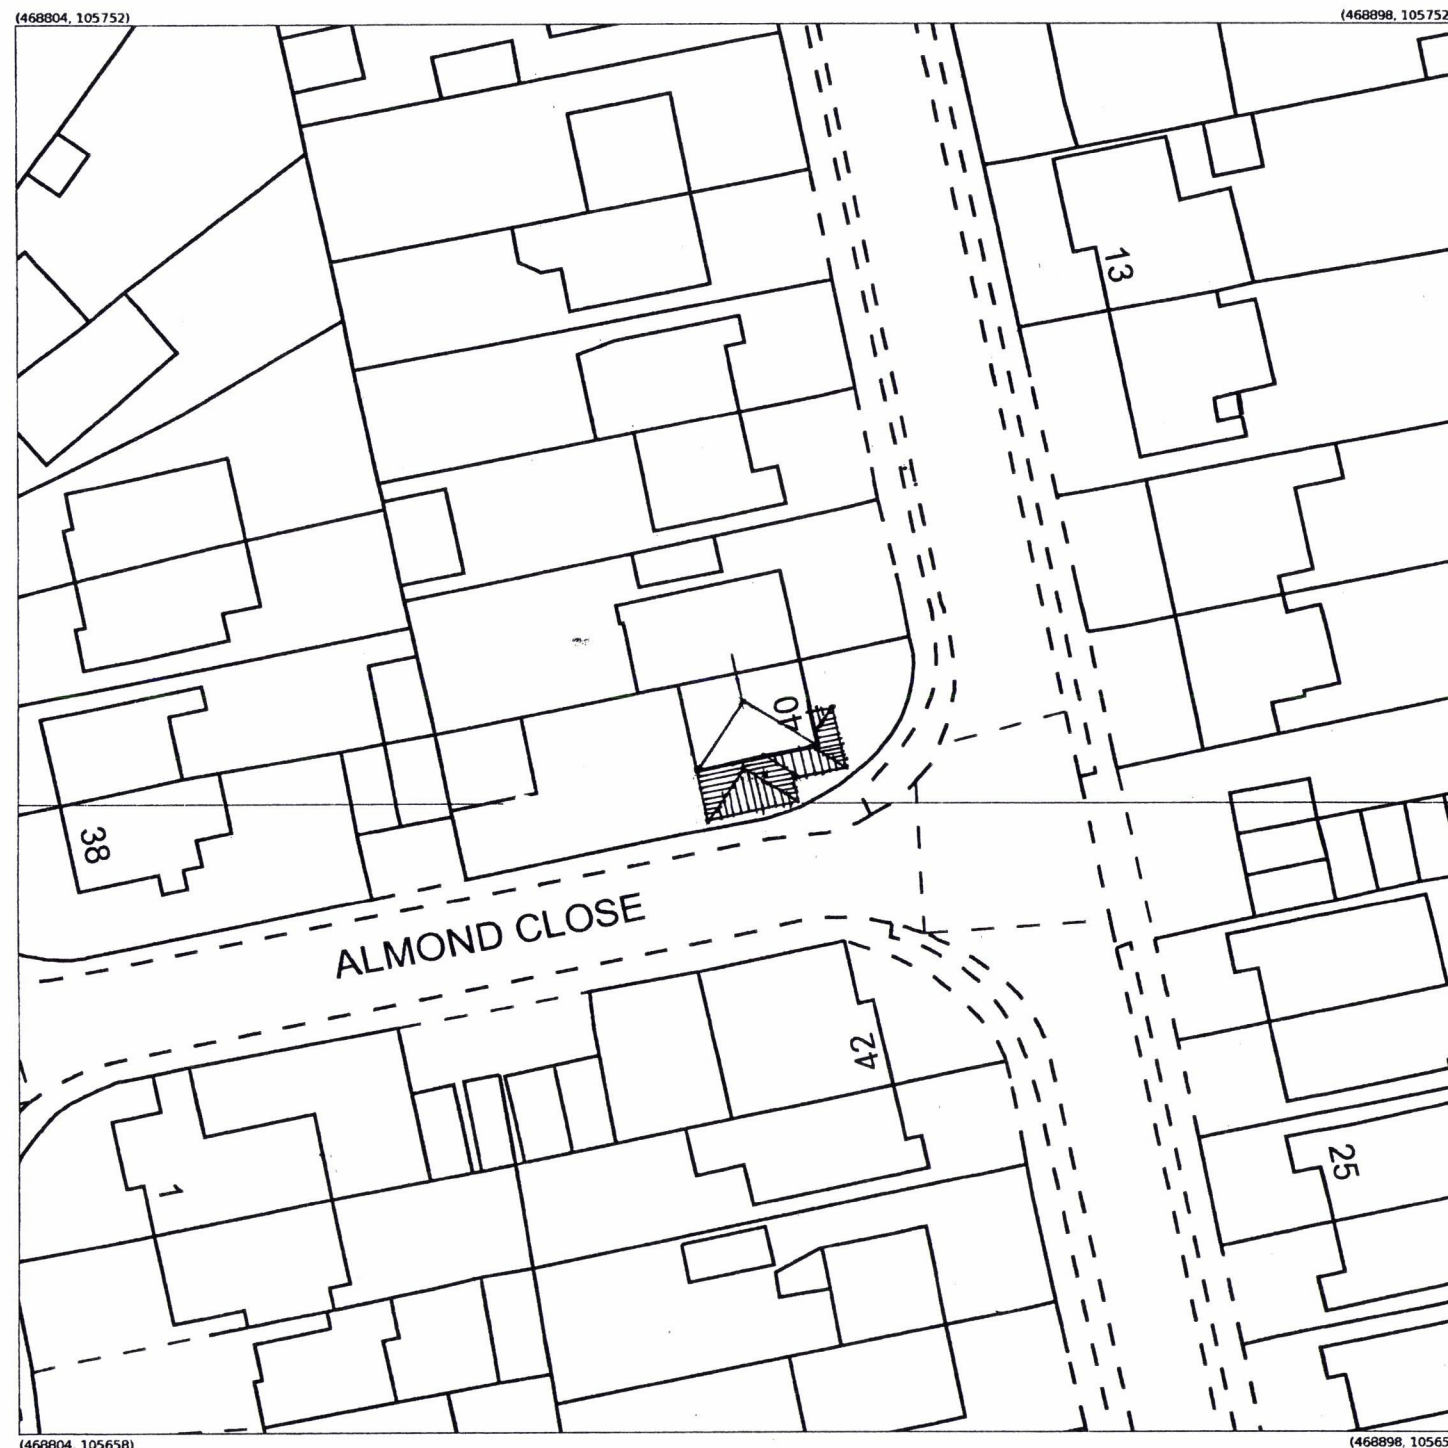

## SITE/LOCATION PLAN

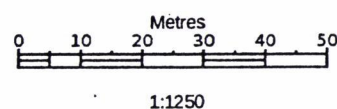


Supplied by: Latitude Mapping Ltd  
Reference: OI711421  
Centre coordinates: 468874 105757

**PROPOSED SINGLE STOREY SIDE ADDITION.  
40, WESTWAYS, BEDHAMPTON, HAVANT, HANTS.  
FOR MR & MRS C W MILLER.**

Produced 10 Aug 2020 from the Ordnance Survey MasterMap (Topography) Database and incorporating surveyed revision available at this date.

The representation of a road, track or path is no evidence of a right of way. The representation of features as lines is no evidence of a property boundary.

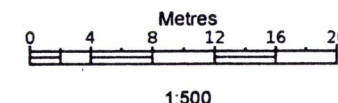

Supplied by: Latitude Mapping Ltd  
Licence: © Crown Copyright and  
database rights 2020 OS 100038864  
Reference: OI1415120  
Centre coordinates: 468851 105705



40, Westways, Havant  
PO9 3LN

HAVANT BOROUGH  
COUNCIL

18 AUG 2020

RECEIVED