


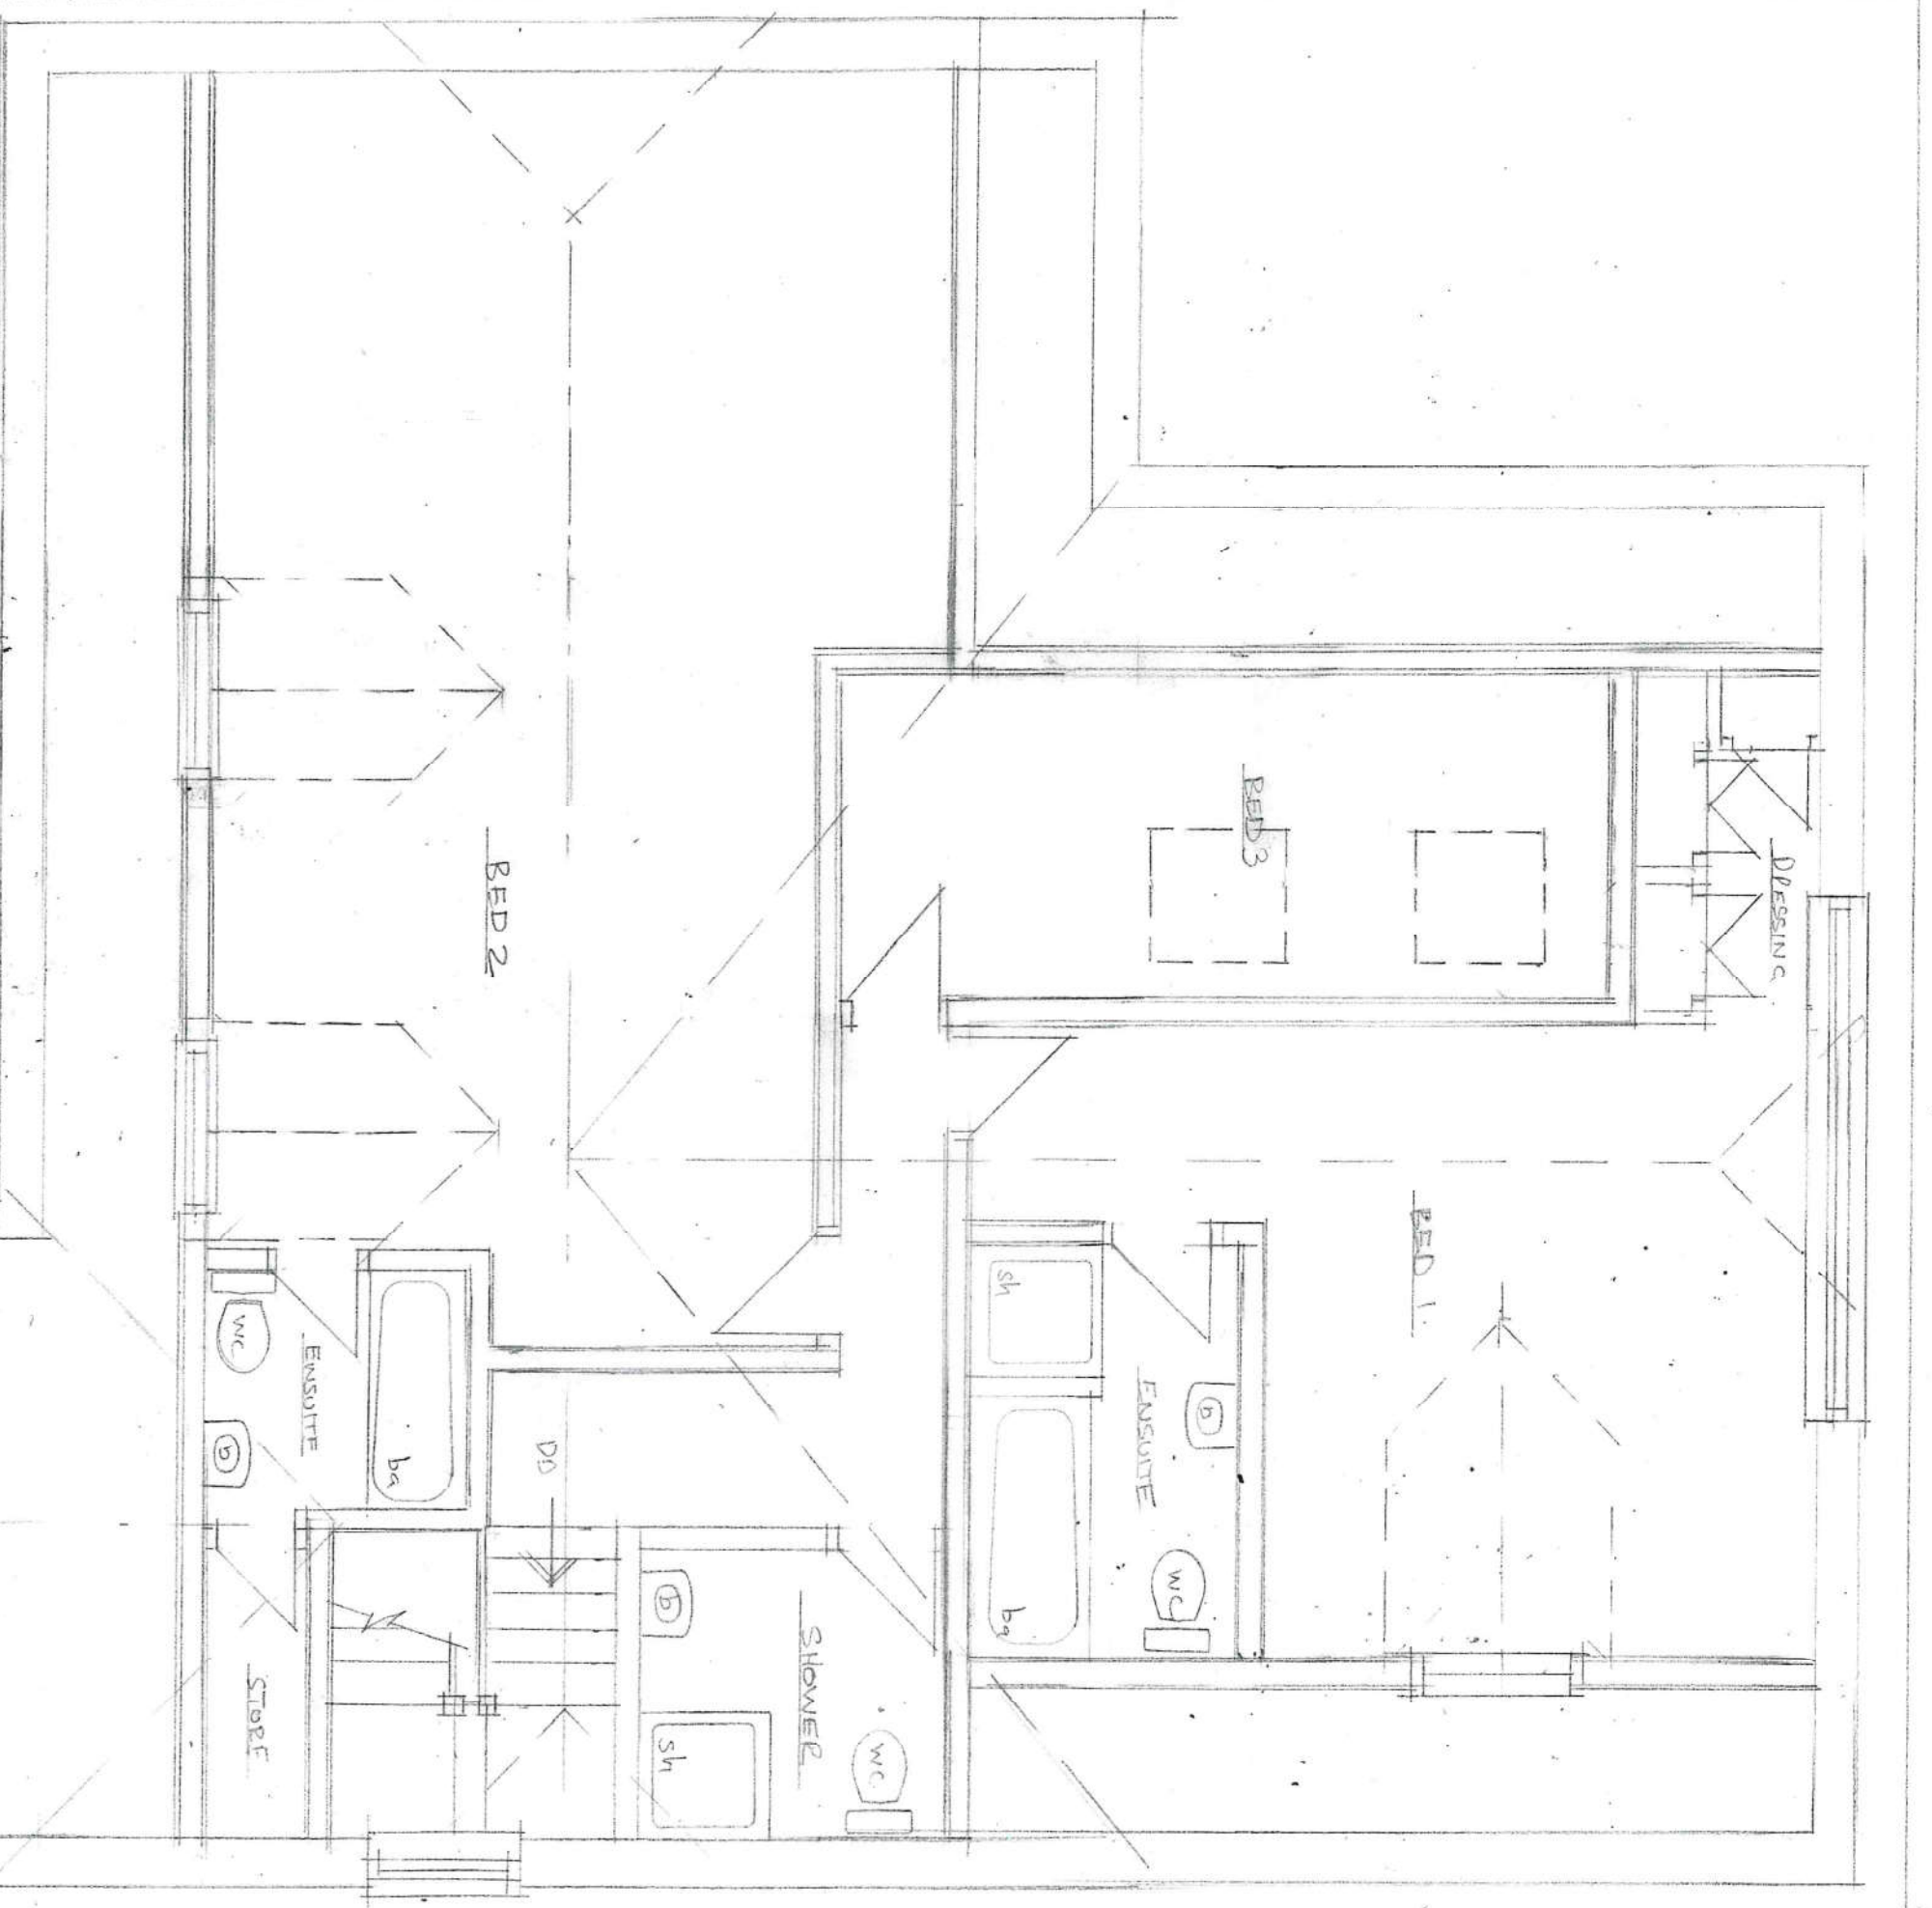

FIRST FLOOR PLAN 1:50



PROPOSED REAR EXTENSION AND LOFT CONVERSION

2 ASHWOOD CLOSE, BEDHAMPTON PO9 3QT