
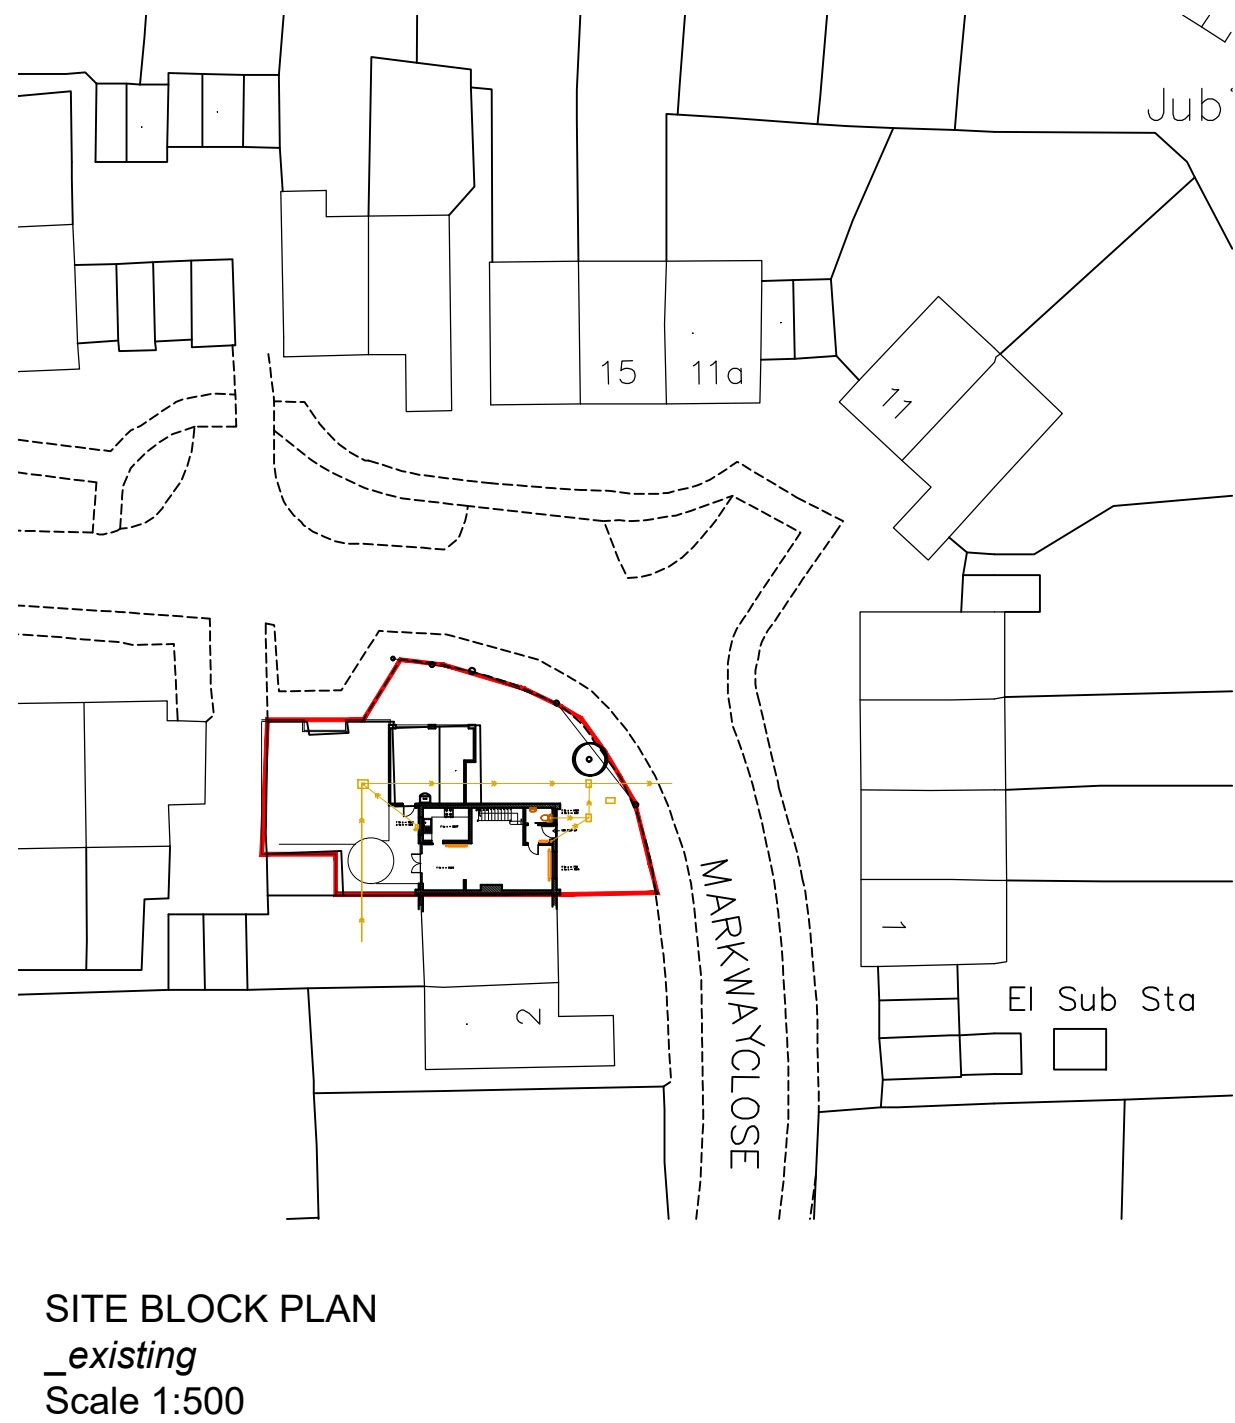
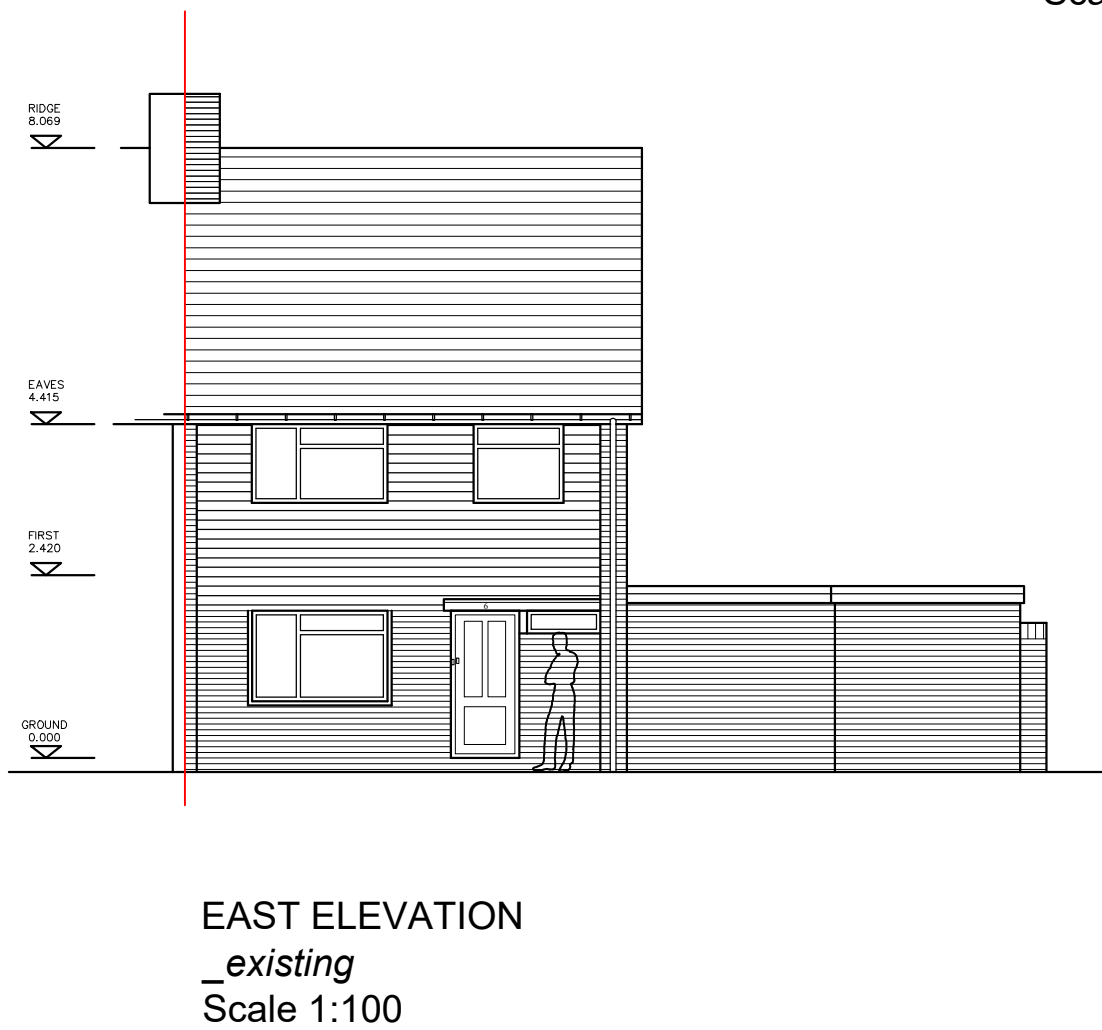
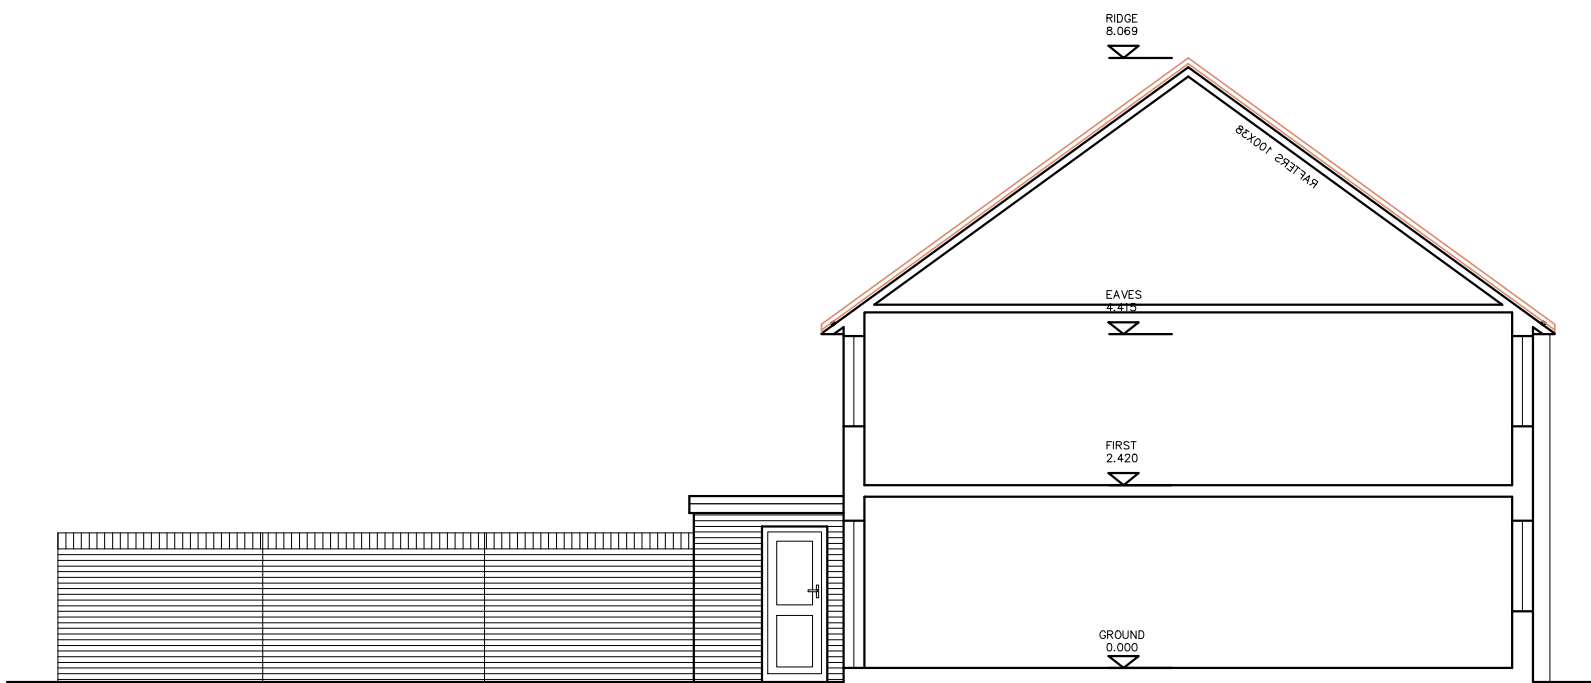
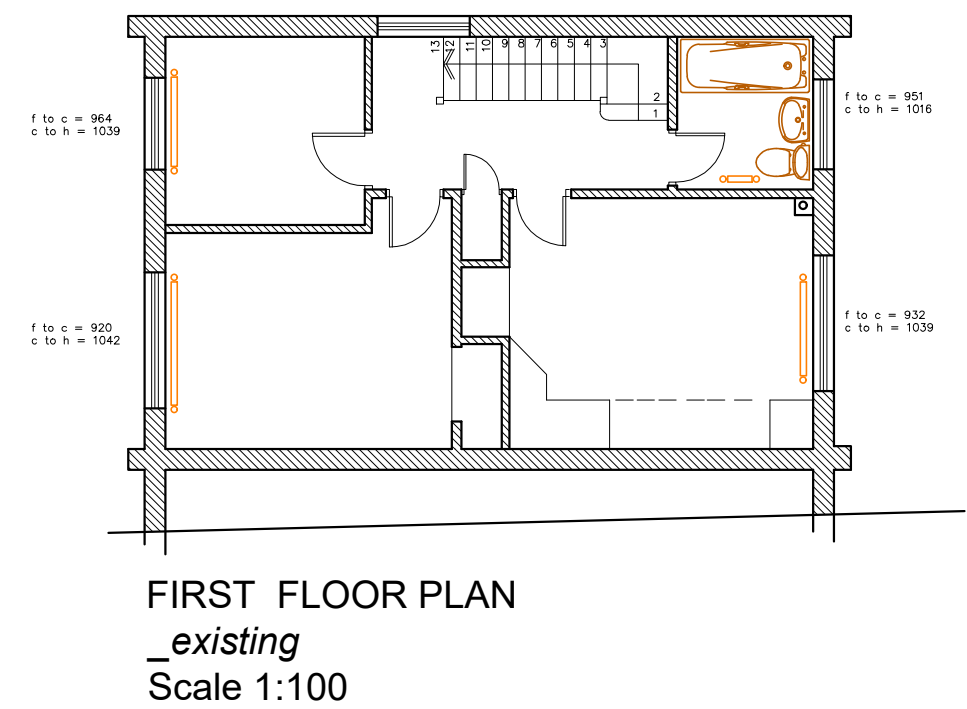


6 MARKWAY CLOSE _ EMSWORTH

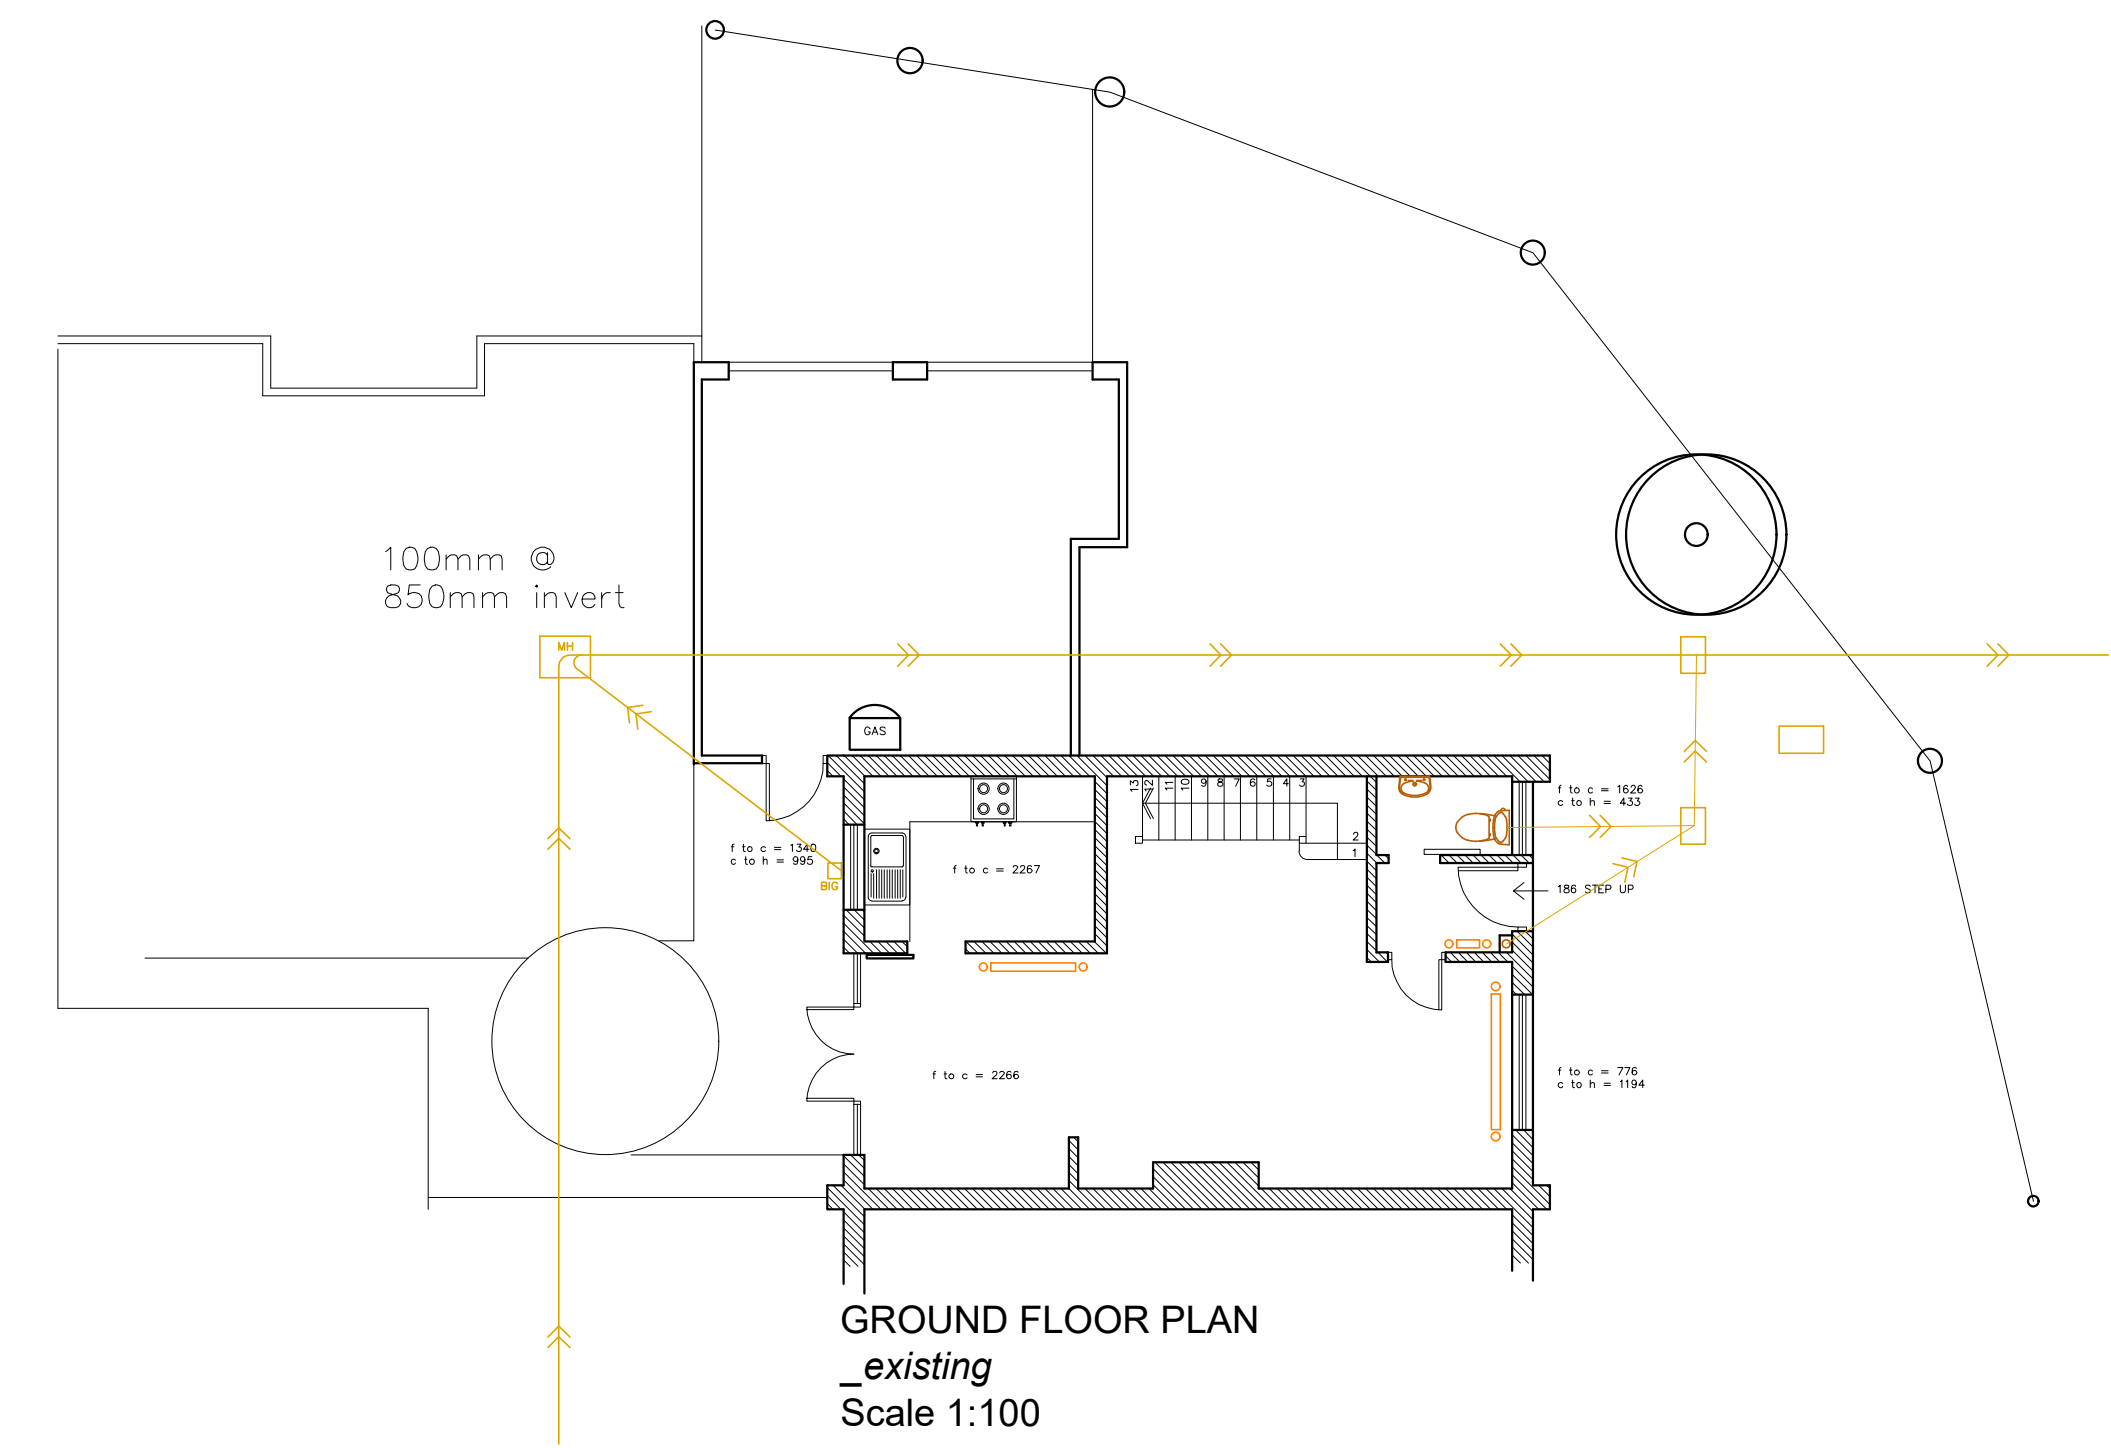

NOTES:

Dimensions to be checked on site before commencing work. Any discrepancies shall be reported to the architect immediately.

Do not scale from these drawings except for planning purposes.

Use figured dimensions only.

Where applicable this drawing is to be read in conjunction with other consultants' drawings.

All drawings to be read in conjunction with specification and all other drawings including structural engineer and mechanical and electrical drawings / specification

REV	DATE	AMENDMENT	DRAWN
hd architects Heley Davies Architects Ltd 1 The Old Flour Mill, Emsworth, PO10 7BT 01243 370 715 www.hdarchitects.co.uk mail@hdarchitects.co.uk			
PROJECT 6 Markway Close Emsworth Hampshire PO10 7NX			
DRAWING GENERAL ARRANGEMENT EXISTING		SCALE as noted @A1	
DATE February 2020		DRAWN MH	
DRAWING NUMBER 20013-01		REVISION -	