




Site Location Plan 1:5000@A3

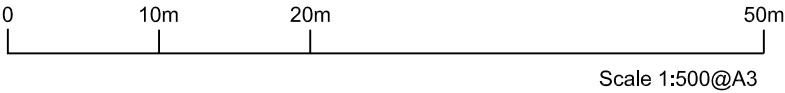

PROPOSED STREET ELEVATION

Revision			
A	16-07-2020	LG	ISSUED - Draft Planning
B	29-07-2020	LG	Graphical revisions to reflect client comments
C	20-08-2020	GH	Planning Issue
D	25-08-2020	JW	Planning Issue. Application Boundary Updated.

project name:

drawing reference:

job number:

M9437

status:

cad ref:

HELMSLEY HOUSE, BARTONS ROAD, HAVANT

64 BED RESIDENTIAL CARE HOME

STREET ELEVATION

drawing number: APL017

revision: D

PLANNING

M9437_APL017_C_Street Elevation_Bartons Road_1-100@A3.dwg

date: AUG 2020

sheet:

scale: 1:500@A3

drawn: LRG

checked: JW

Use figured dimensions only. All levels and dimensions to be checked on site. This drawing is to be read in conjunction with all other relevant drawings and specifications. Hunters is a trading name of Hunter & Partners Limited. © Hunter & Partners Limited. All rights reserved.

hunters

Space One Beadon Road
London W6 0EA

T 020 8237 8200
F 020 8741 2814
mail@hunters.co.uk
www.hunters.co.uk