


SEWER RECORDS PAGE 1 OF 2

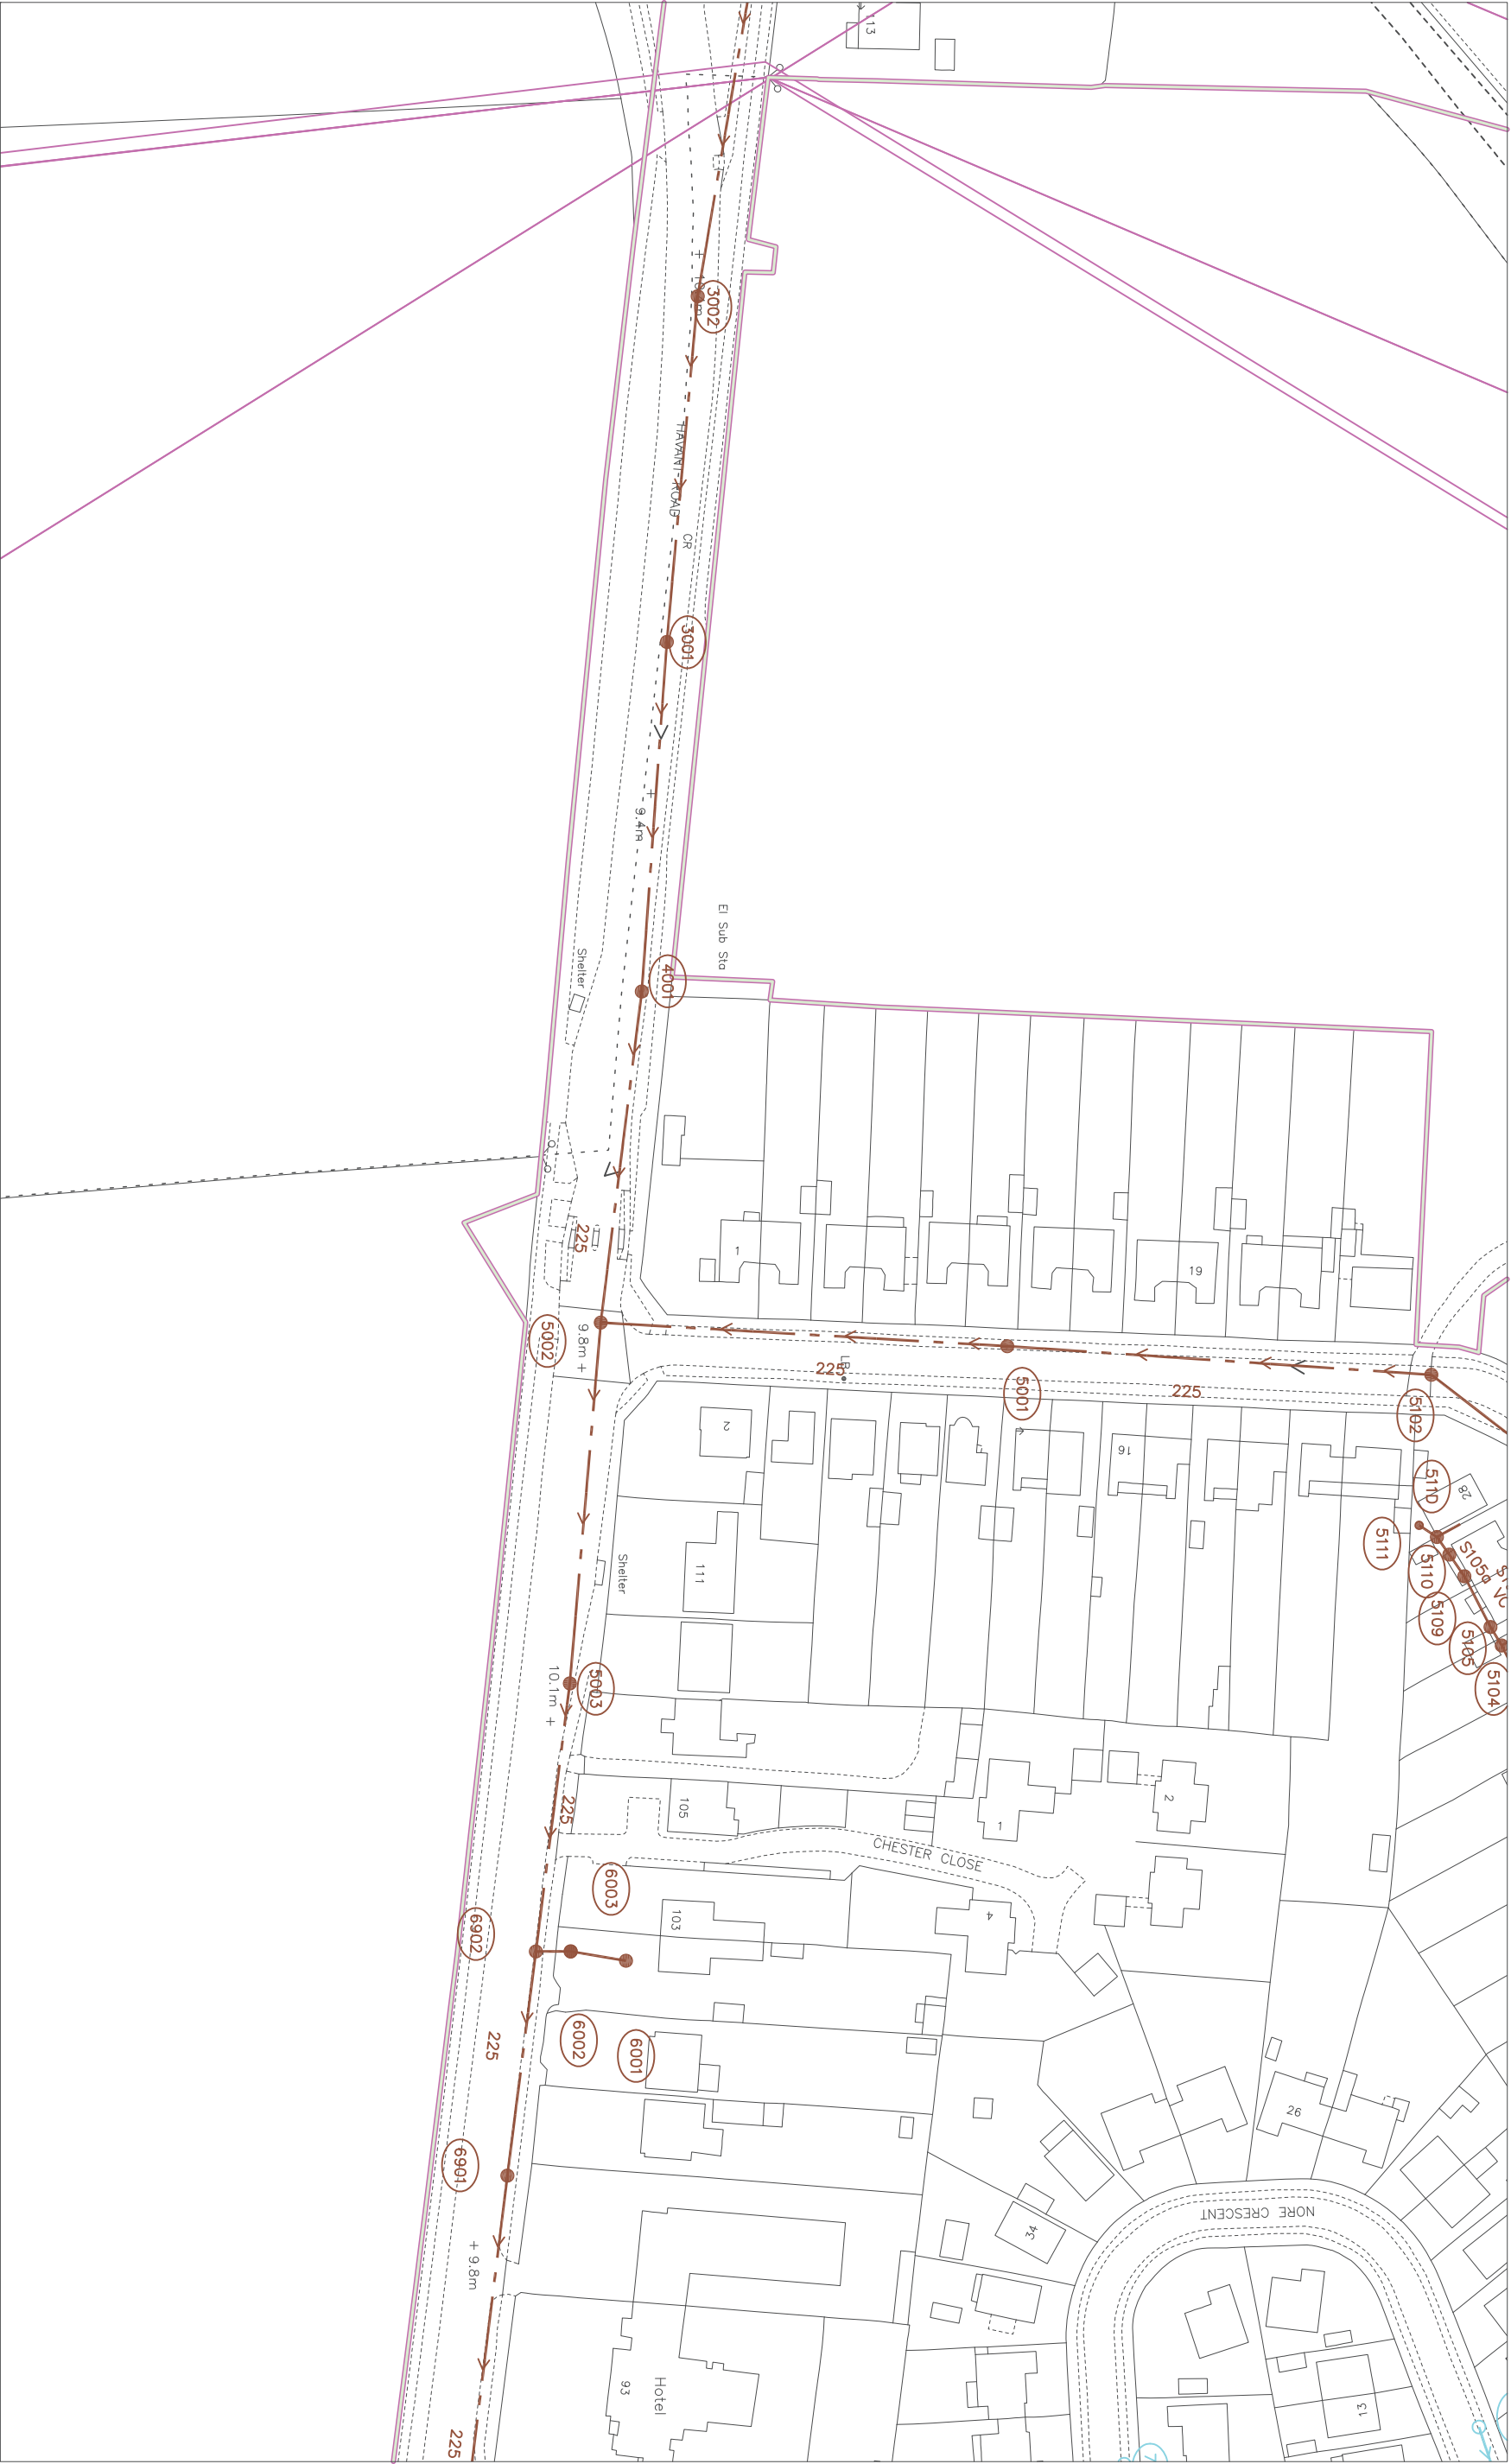

O.S. REF. SU7306SW		Drawn by: rohandas		The positions of pipes shown on this plan are believed to be correct, but Southern Water Services Ltd accept no responsibility in the event of inaccuracy. The actual positions should be determined on site. WARNING: BAC pipes are constructed of Bonded Asbestos Cement WARNING: Unknown (UNK) materials may include Bonded Asbestos Cement		
Scale: 1:1250						
Date: 20/08/2019				Based upon Ordnance Survey Digital Data with the permission of the controller of H.M.S.O. Crown Copyright Reserved Licence No. WU 298530.		
Title: 348811_1 Selangor Avenue, Emsw						