
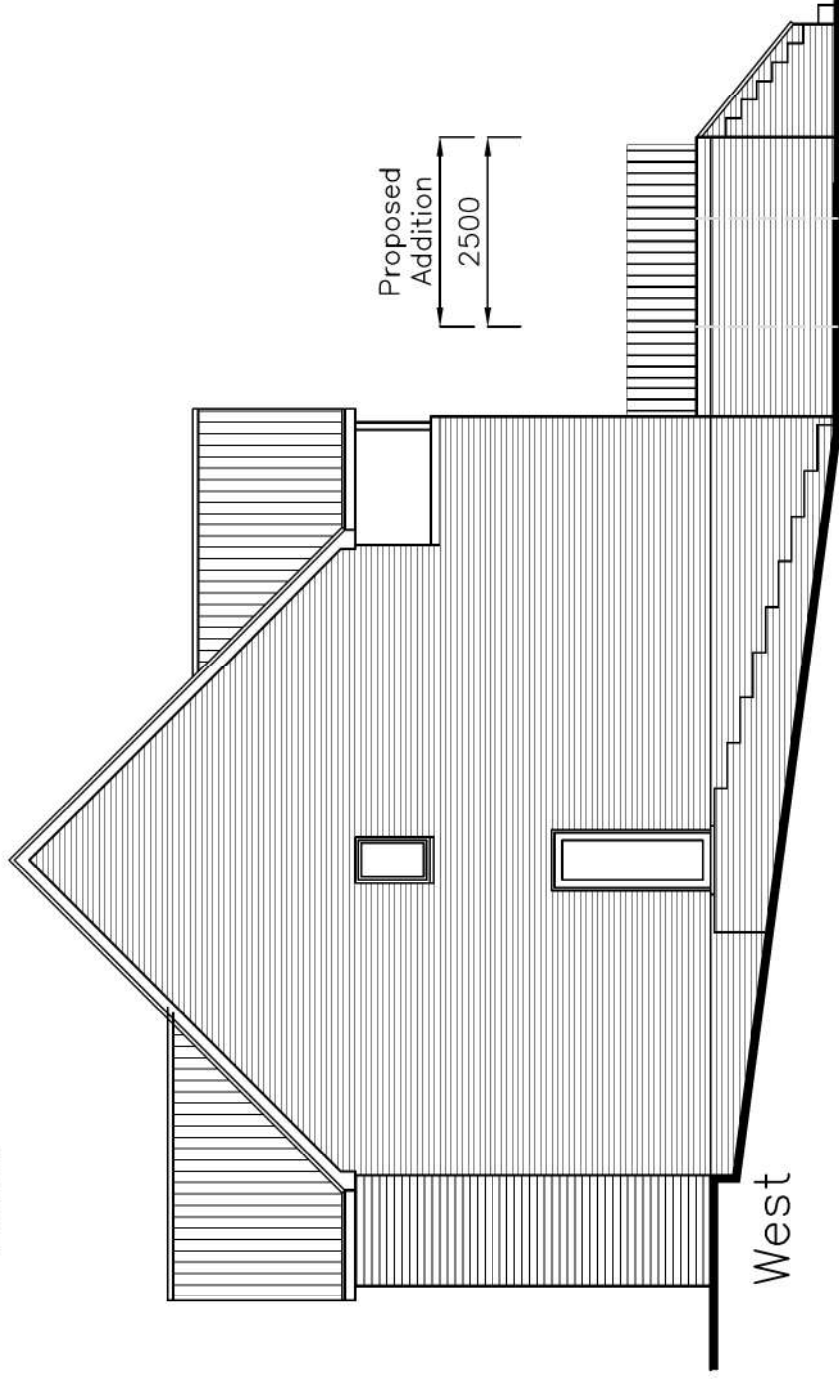
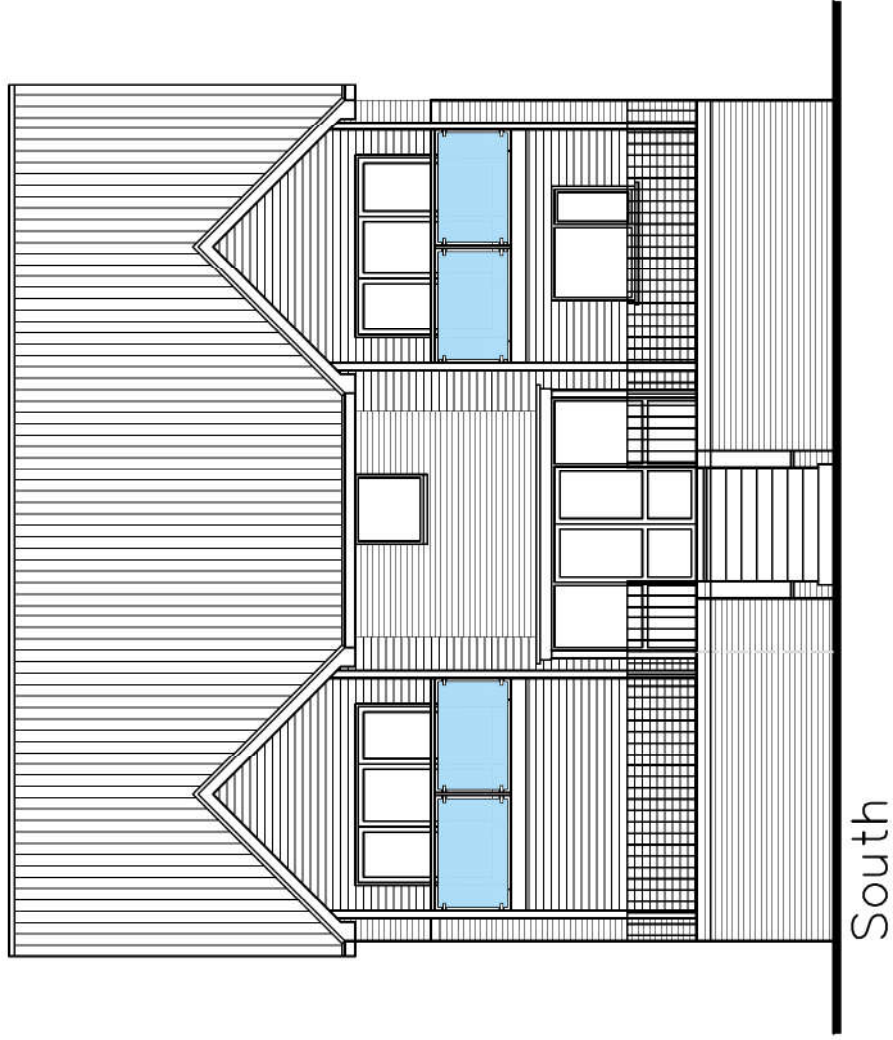
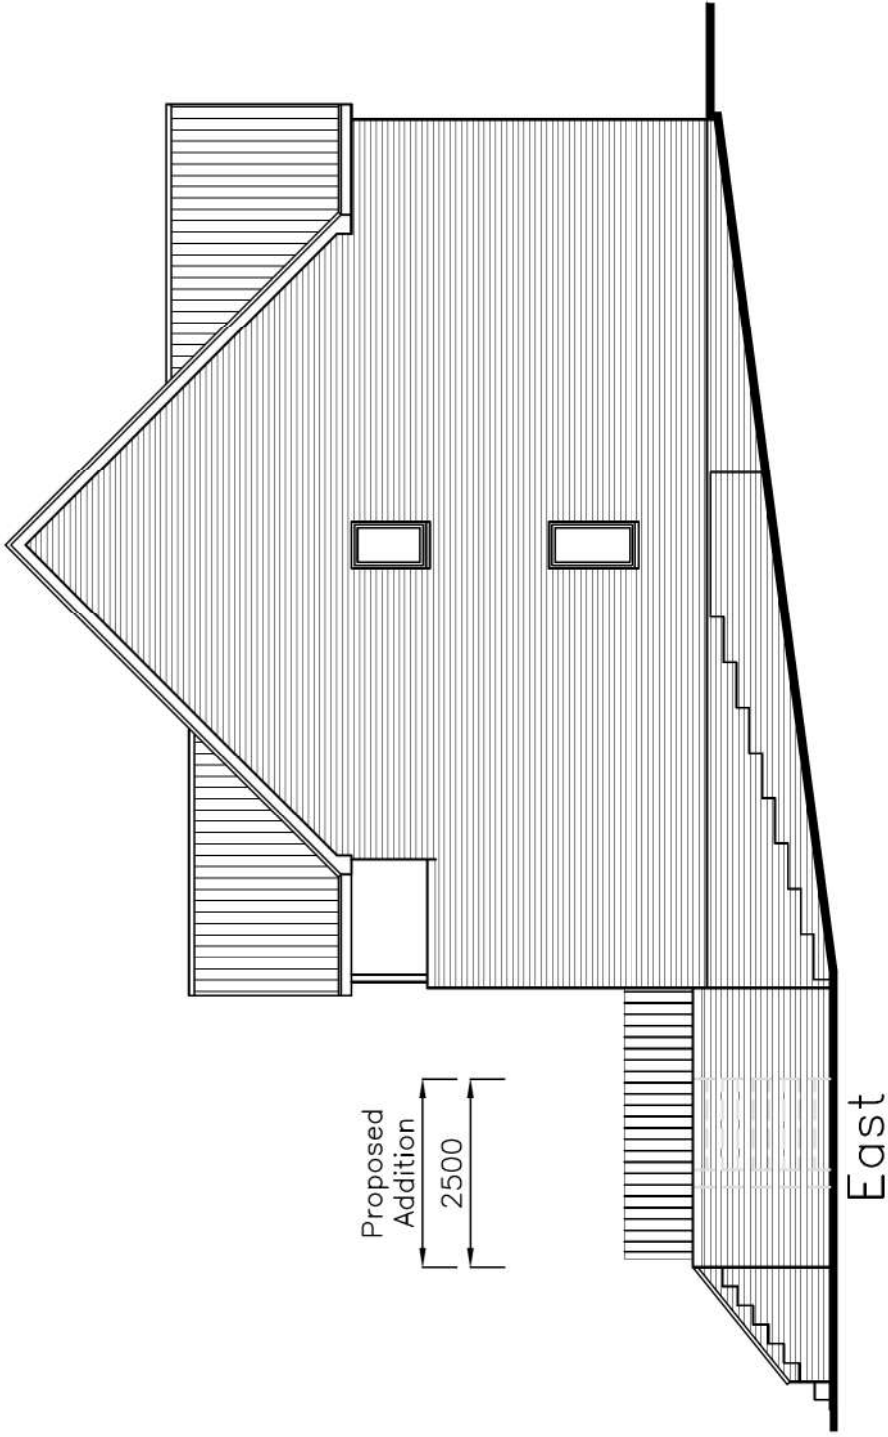


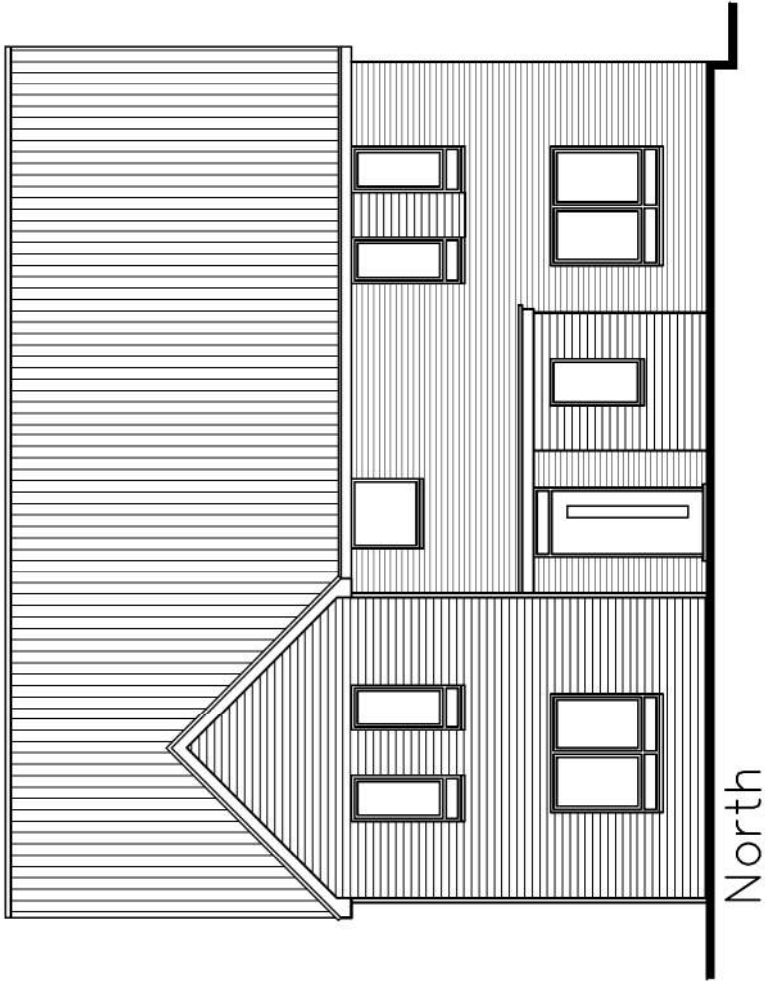

Critchley Architecture And Design Ltd.
Contact: 02392 474 913 | info@caad.online
The Old Brewery, 15E South Street, Havant, PO9 1BU

Proposed Elevations

Revisions	a) Amendment 11/08/2020	CAL
	b) Amendment 20/08/2020	CAL
	c) Amendment 25/08/2020	CAL
	d)	

40 Portsea View,
Bedhampton.
PO9 3FE

Scale A1=1:50, A3=1:100
Drawn CAL
Date 11/08/2020

20054-501^C