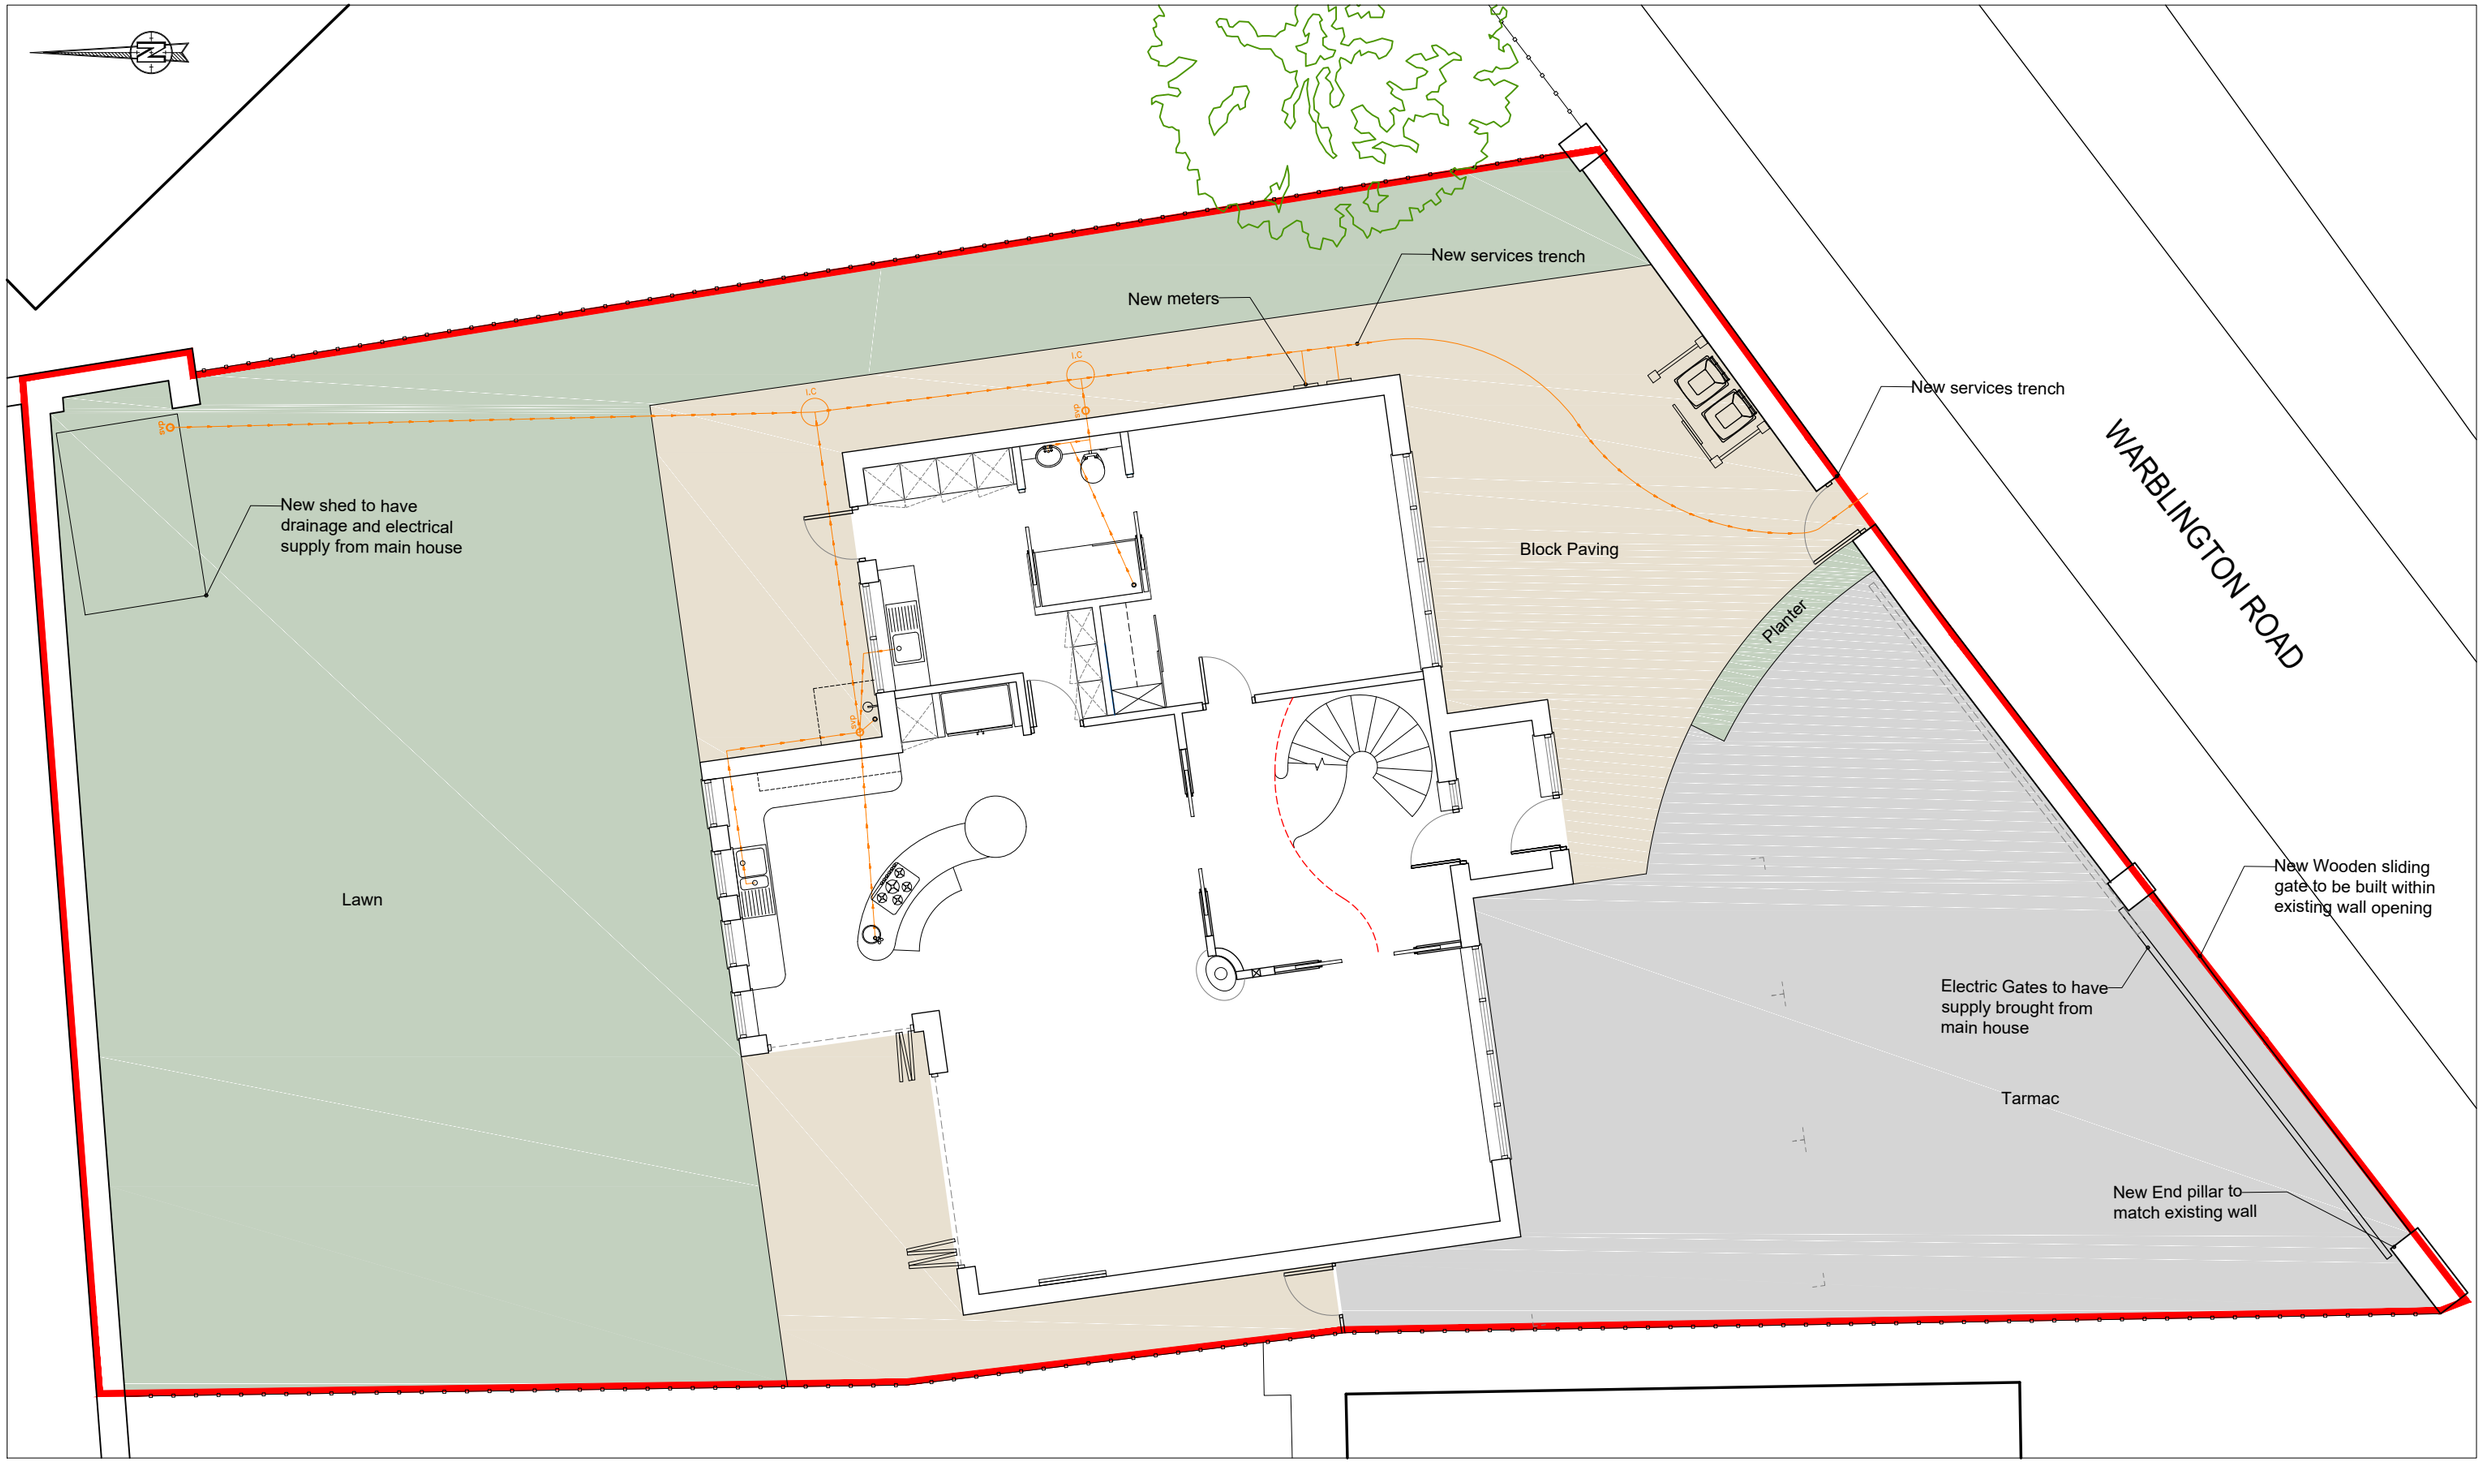


Hard & Soft Landscape Plan

Green - Lawn Area
Brown - Block paving on a sand base
Grey - Tarmac with a block edge

0m 1m 2m 3m 4m 5m 6m 7m 8m 9m 10m

Rev	Revision	By	Date

KNIGHT ARCHITECTURAL DESIGN

K.A.D. Ltd
Unit 7
First floor
The Quarterdeck
Port Solent
PO6 4TP

M: 07801 346479
T: 01489 660194
E: ian@k-a-d.co.uk
W: www.k-a-d.co.uk

Client
CATHY WAGG
IVOR FINDLEY

Project
9A WARBLINGTON ROAD, EMSWORTH, PO10 7HE

Drawing
HARD & SOFT LANDSCAPING PLAN

Scale 1:100@A3 | Date MAY 2019

Project no.	Sequential	Bldg/Floor	Detail	Rev
KAD	01	A	BREG	.