


# 83inhurstrd

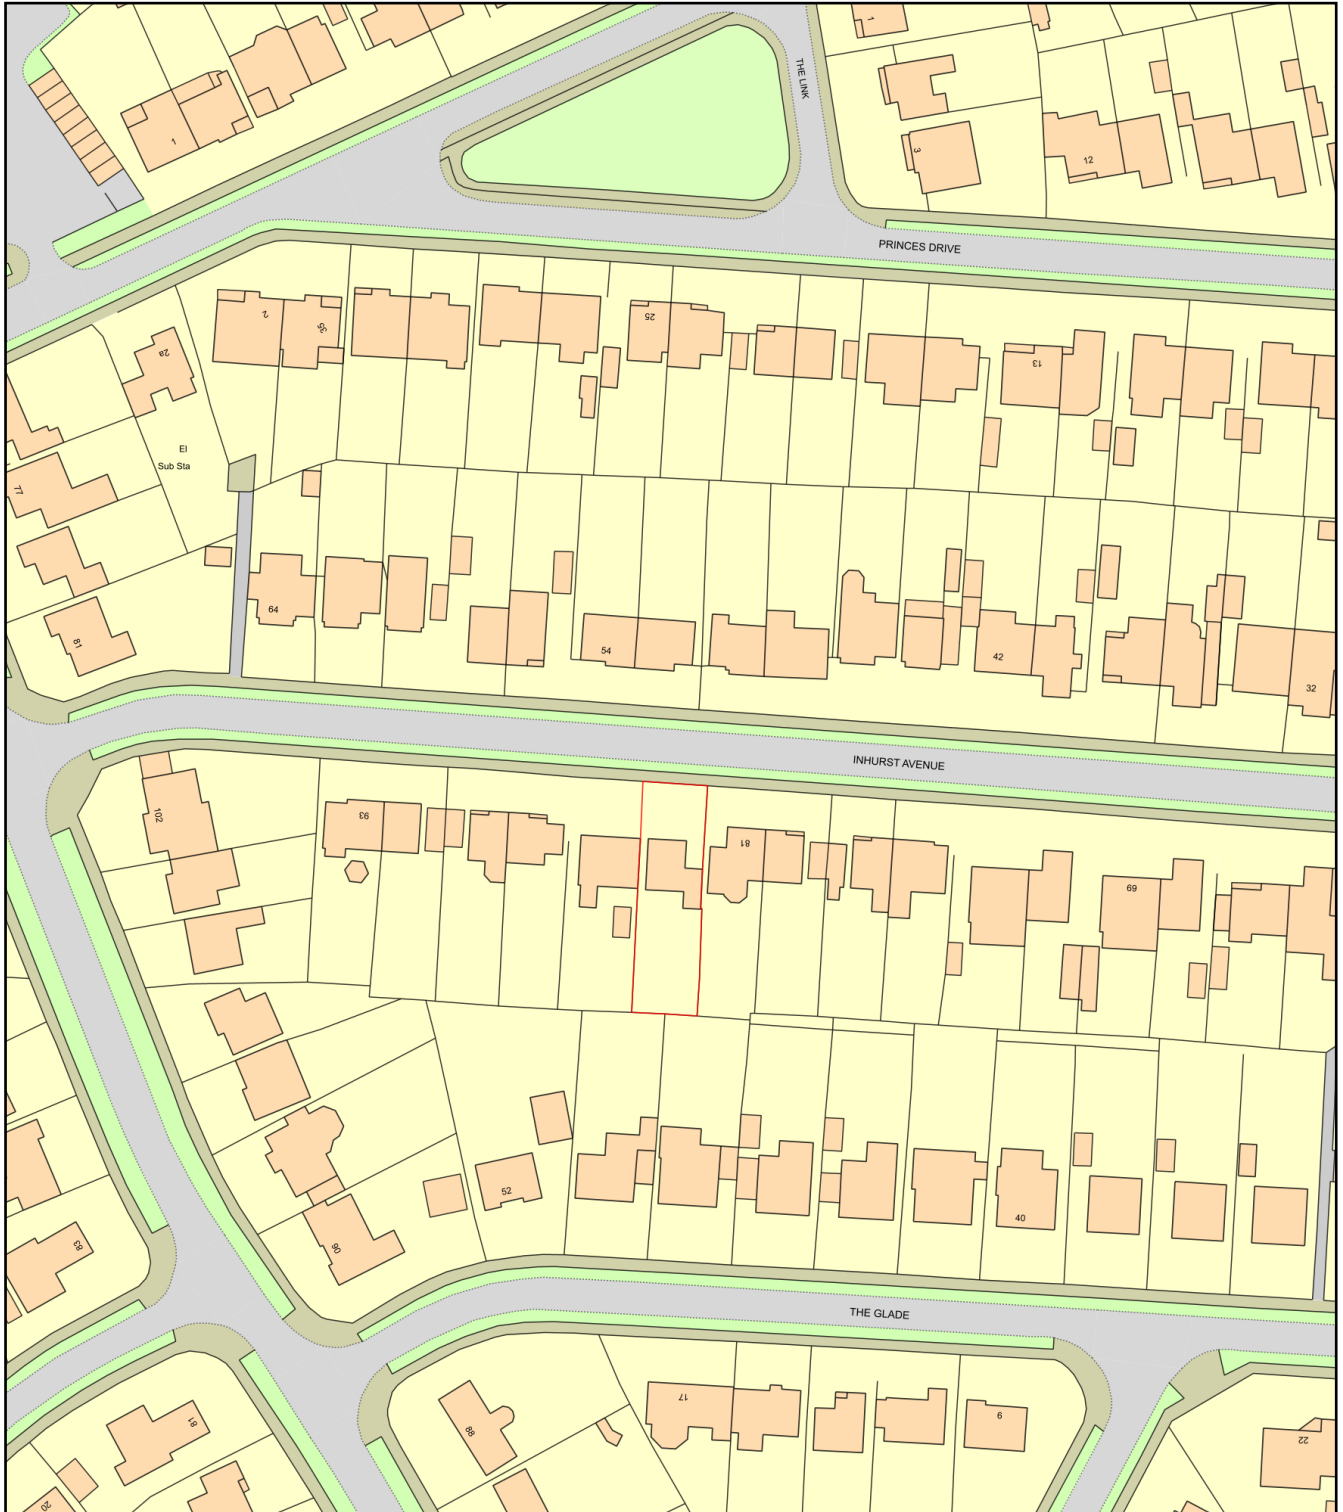

0 50  
Metres



Plan Produced for: parkgate  
Date Produced: 03 Dec 2019  
Plan Number/Project ID: TQRQM19337125729752  
Scale: 1:1250 @ A4