



7 Penk Ridge, PO9 3LT - LOCATION PLAN

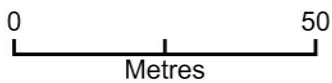

Plan Produced for: Parkers Design
Date Produced: 03 Feb 2020
Plan Reference Number: TQRQM20034133429224
Scale: 1:1250 @ A4

© Crown copyright and database rights 2019 OS 100042766

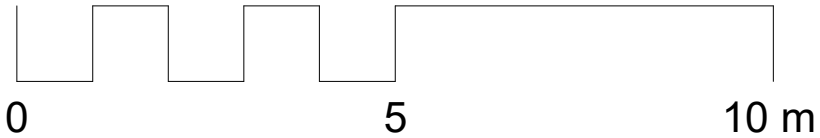

PROJECT	7 Penk Ridge PO9 3LT	CLIENT				Smeed		
		Date		Issue Date		Scale (@ A3)		
SHEET	Location Plan	Drawn by		SW	DRAWING NUMBER			REV
		Checked by		SR	E108			