


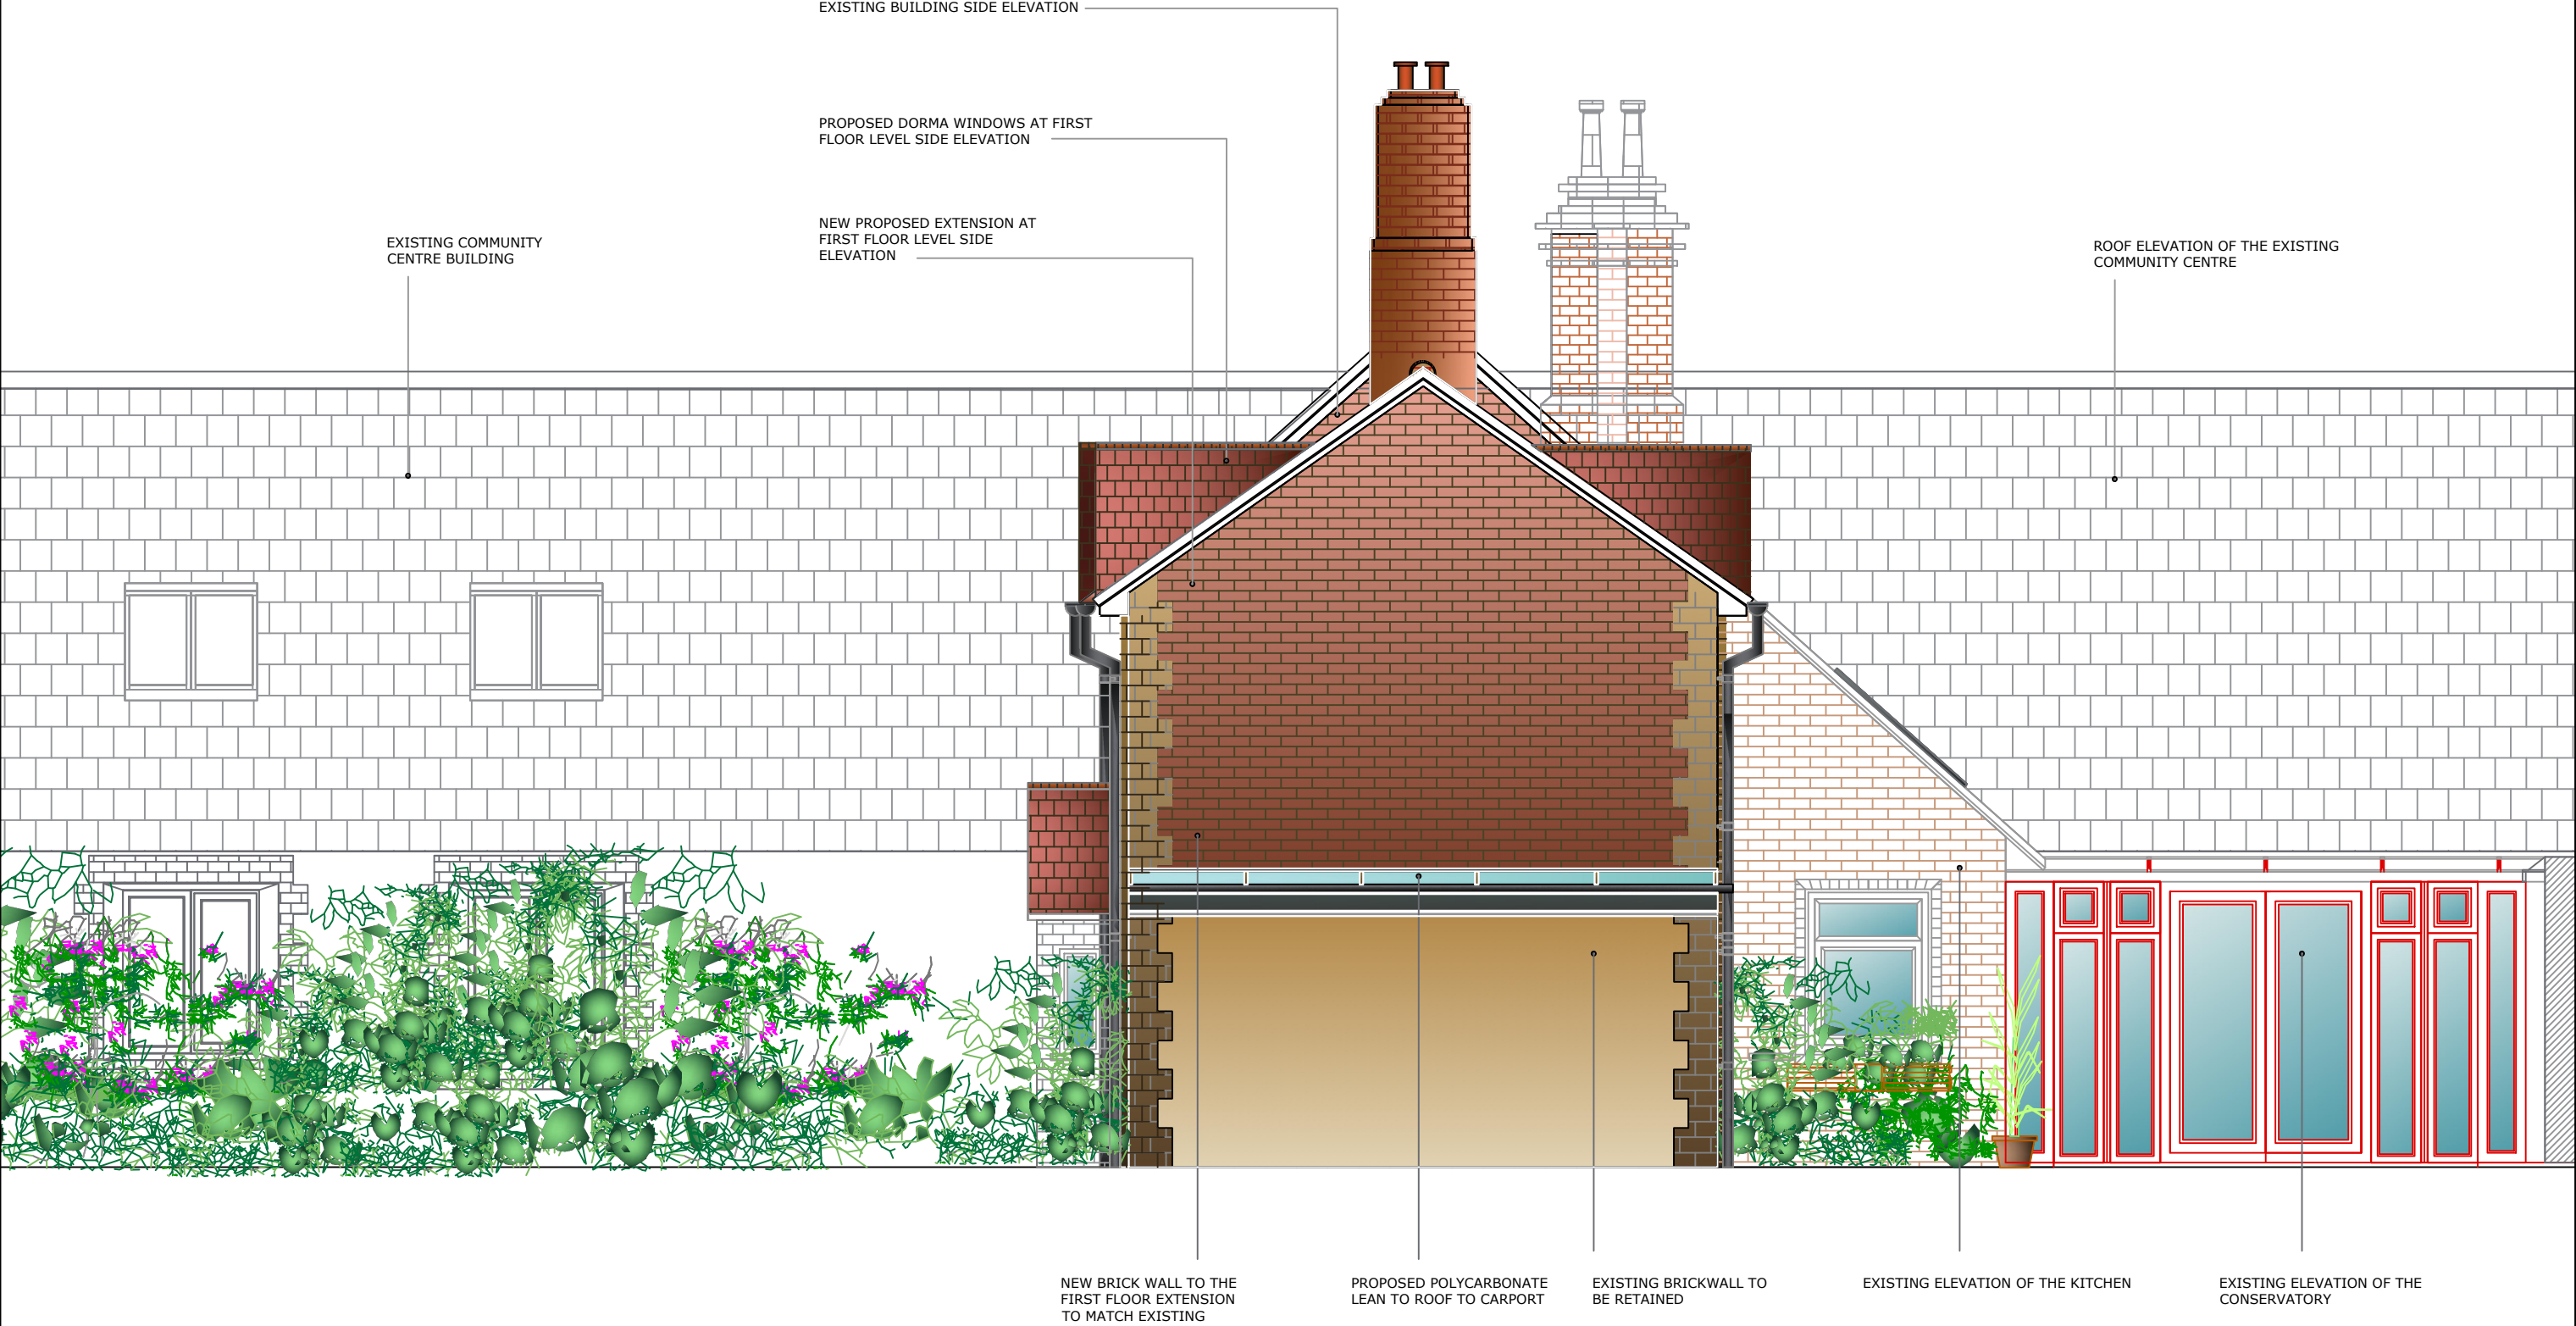

Proposed Side Elevation

Rev:	Description:	Date:	Architect:	Project Name:	Extension to 18 Church Path			
A	Supplementary information submitted for planning consent	13.08.2019	Pavla Heath Chartered Architect 16 Bell Lane, Fetcham, Surrey KT22 9NF Tel: 07866813769 Email: pavlaheath@hotmail.com	Drawing Title:	Proposed Side Elevation			
B	Revised to address planners comments	21.10.2019		Purpose of Issue:	Planning		DRG No.	REV.
				Drawing Scale:	1:50	Drawn Date:	Aug. '19	18CP/P/06
								B