
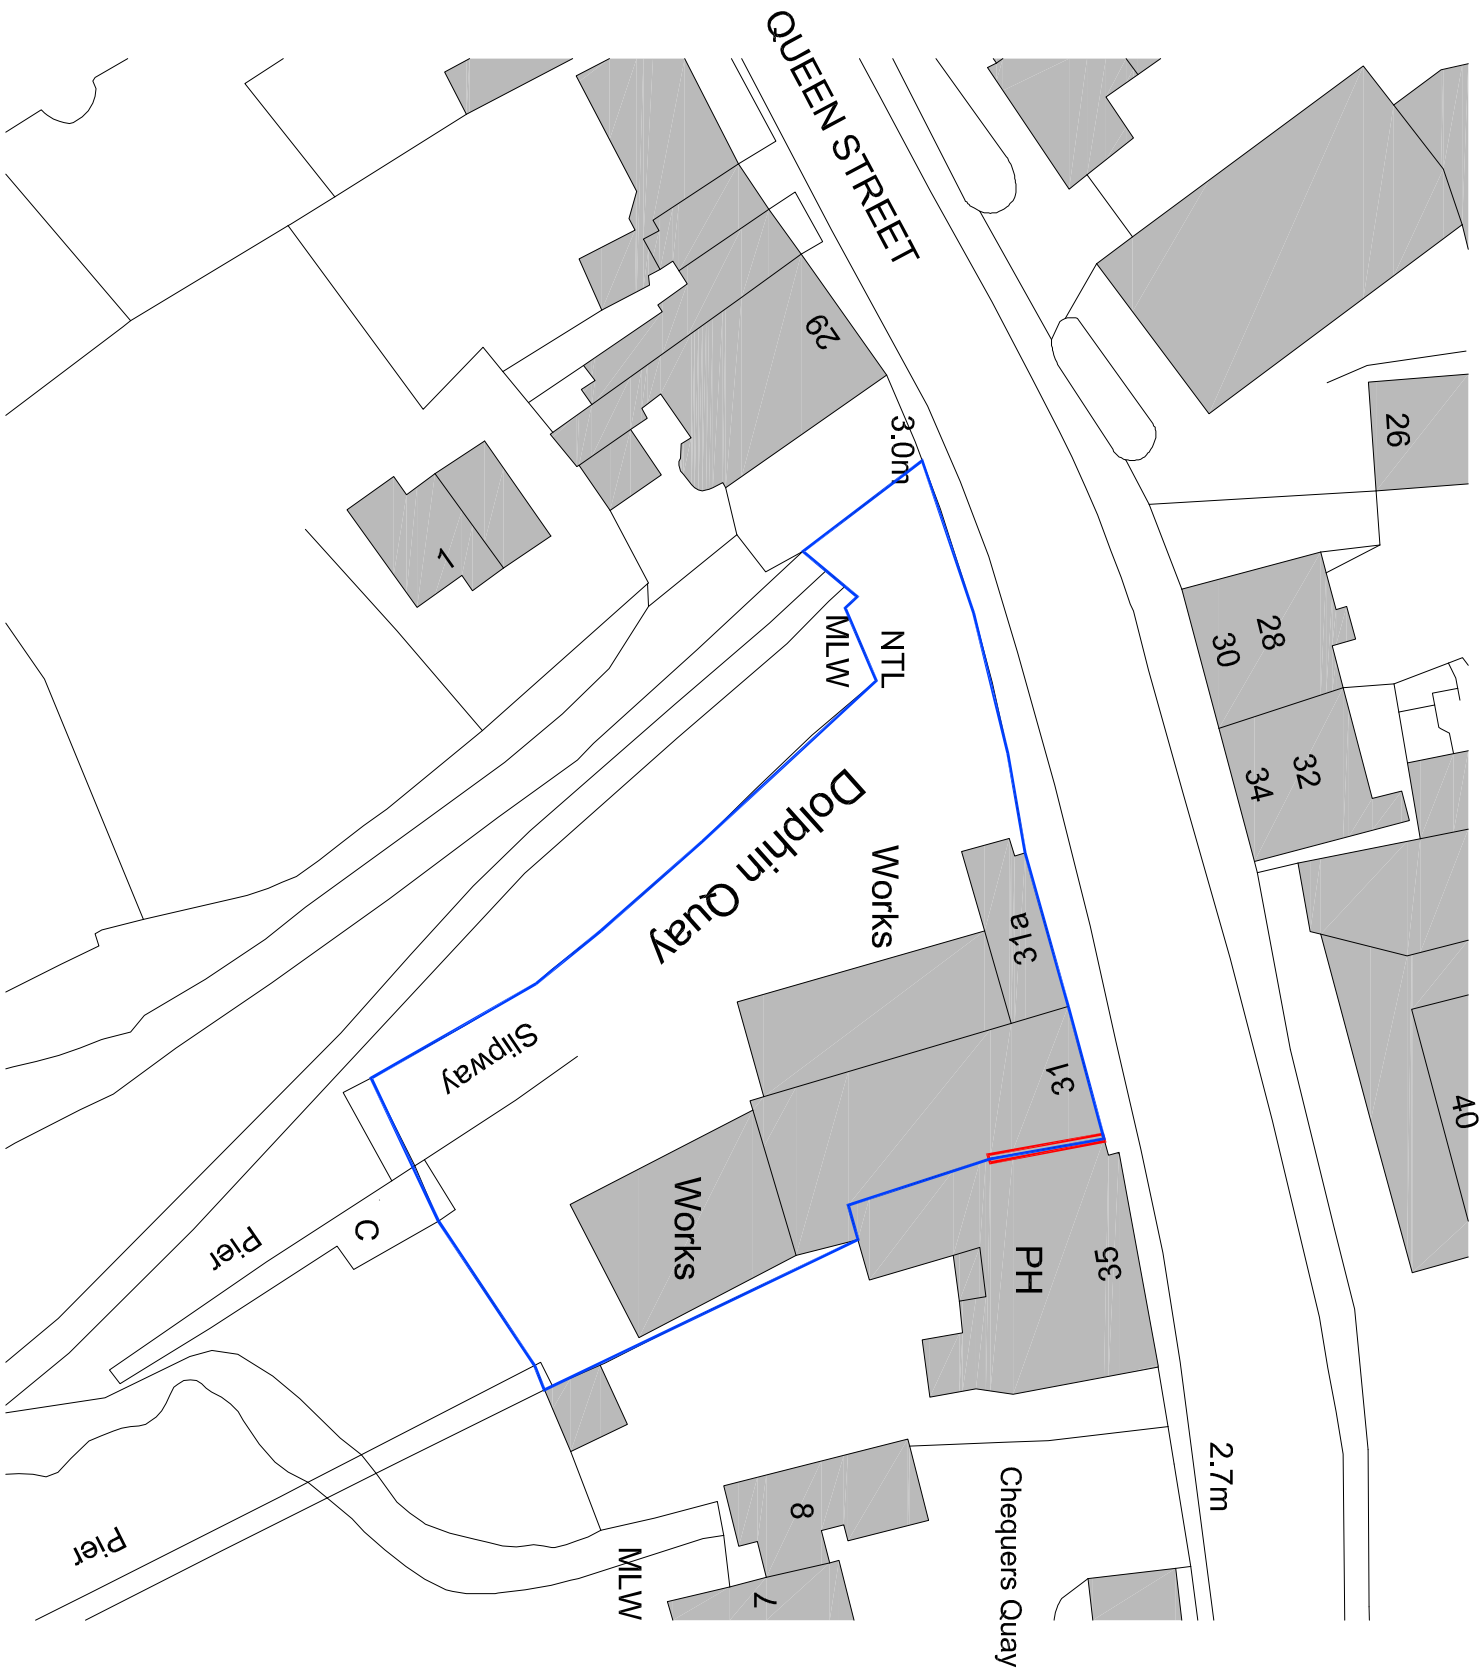


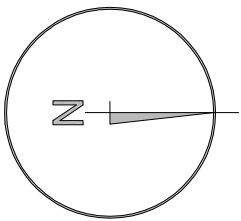

Site Location Plan 1:500 @ A3

notes

This drawing is the copyright of the **pdp architecture llp** and must not be reproduced in whole or part or used for the execution of works without the permission.
all dimensions to be checked on site prior to commencement of construction works and the architect notified of any discrepancy.
figured dimensions are to be used in preference to scaled dimensions.
no deviation from this drawing will be permitted without prior consent of the architect.
all drawings are prepared subject to a full measured and structural survey of the buildings and site.
all structural work is subject to the appointment of a structural engineer to confirm and agree the structural proposals.
os promap licence no. 100030449.

health & safety:
exceptional risks involving specific methods of construction or exceptional maintenance issues:


NO SIGNIFICANT RISK

revision notes		
date	drawn/checked	

A	Dolphin Quay site boundary added	16.03.19 RN HM
---	----------------------------------	----------------

client

PLANNING

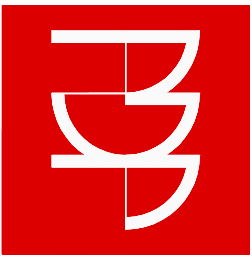

pdp architecture llp
chartered architects town planning
interior design consultants
2 beechworth road havant
hampshire po9 1ax
tel 023 9248 1100
fax 023 9247 5050
email pdp@pdp-architects.co.uk
www.pdp-architects.co.uk

project		
Proposed Development		
Dolphin Quay		
Emsworth		
detail		
Lord Raglan Wall		
Location Plan		
drawn	checked	
RN	HM	
date		
Sept 2019		
status		
Planning		
at scale	a3 scale	rev
1:250	1:500	27958-WD089 A