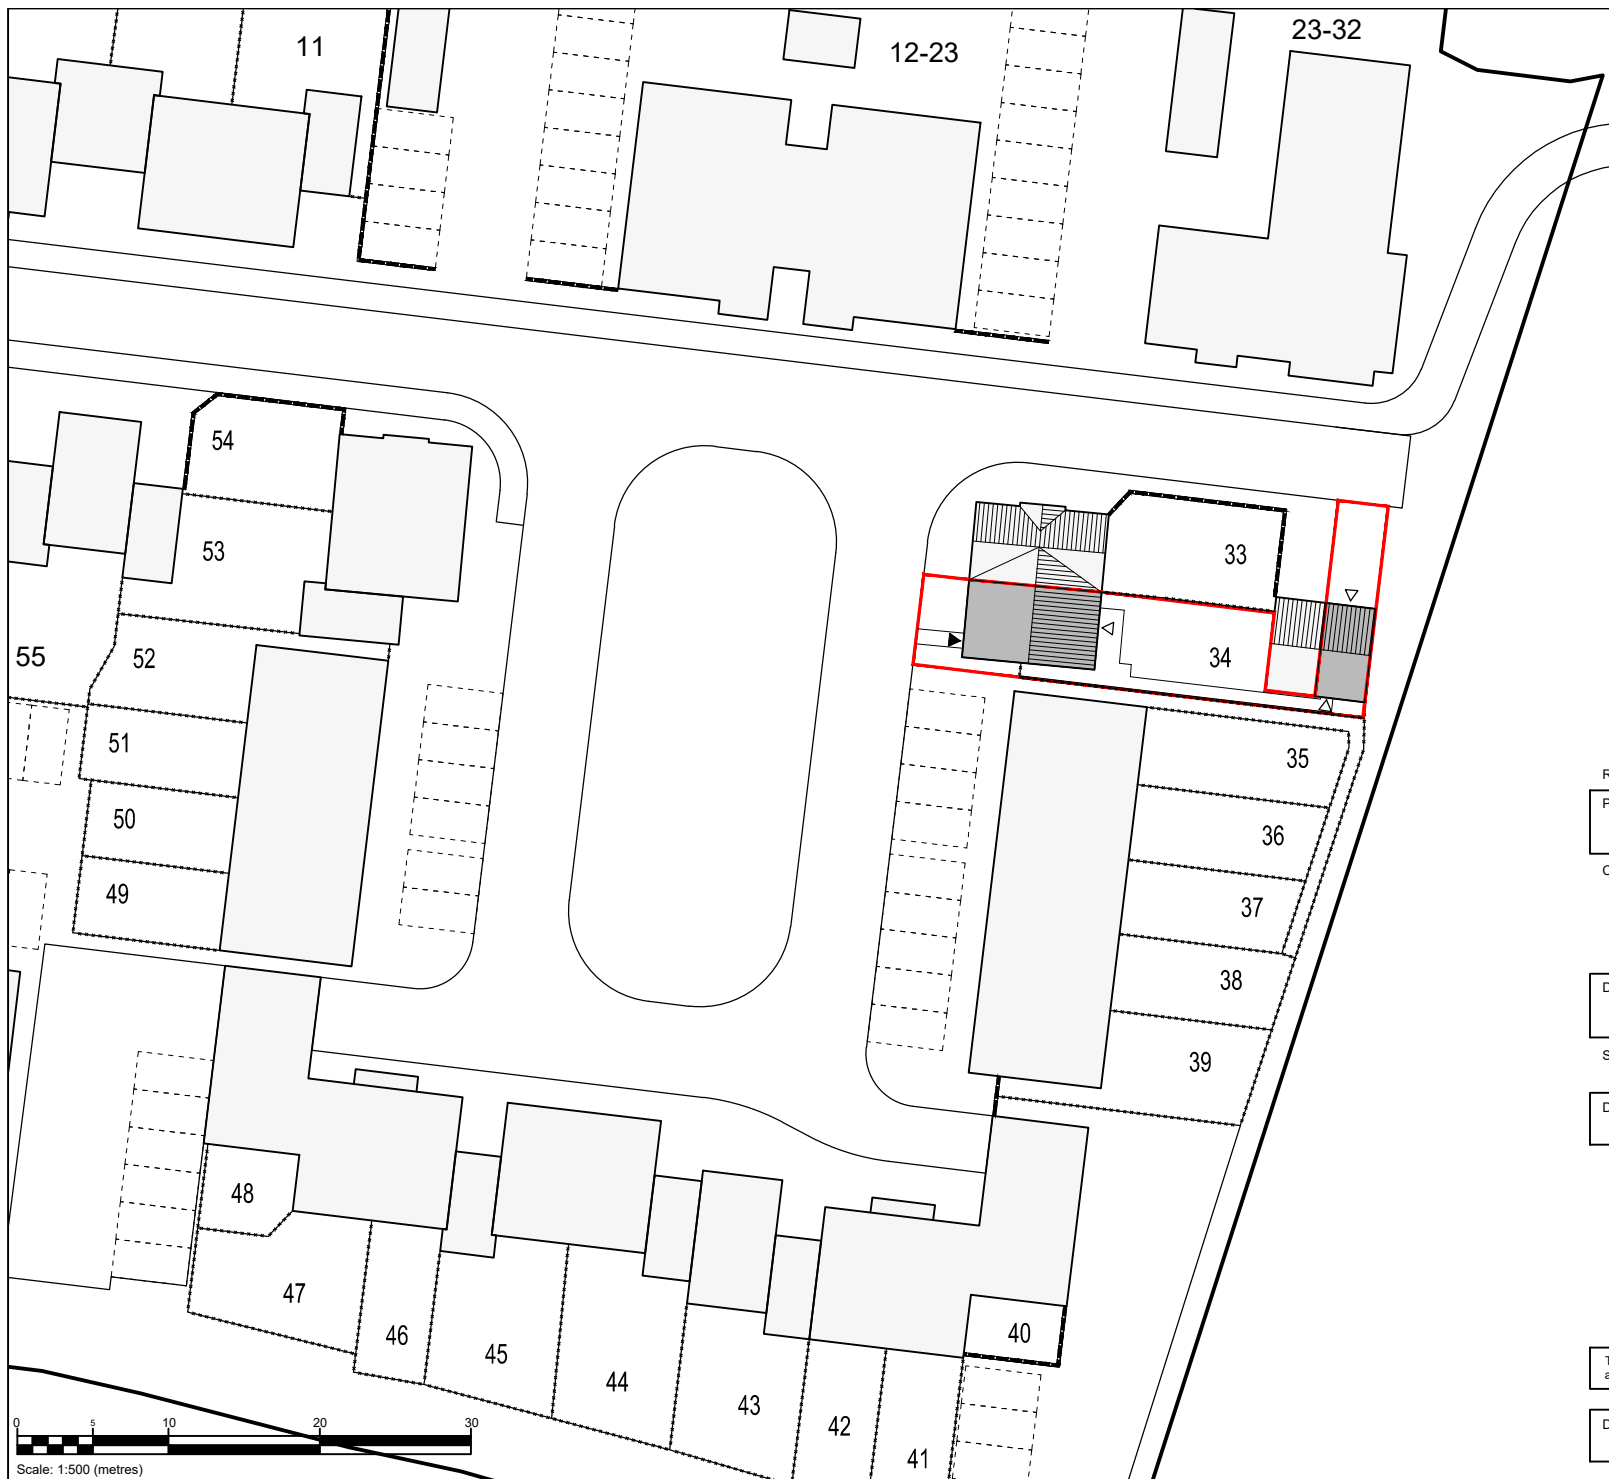


Revisions

Project: 1 FIELD PLACE
HAVANT

Client: Mr. & Mrs DONHOU

Drawing: EXISTING SITE LAYOUT

Scale: 1:500@A4 Date: 28.01.2020 Drawn by: KSL

Drawing No: CJ22.002 Rev: /



This drawing is the copyright of Clancy Design Services Ltd. No liability will be accepted for amendments by others to either the printed or digital format.

Drg. Status: PLANNING