



GENERAL NOTES:
1. THIS DRAWING IS TO BE READ IN CONJUNCTION WITH THE OTHER RELEVANT CONSULTANTS DRAWINGS.
2. ALL FINISHES ARE TO CONFORM TO THE CURRENT BUILDING REGULATIONS.
3. REFER TO A SEPARATE DOCUMENT FOR THE DESIGNERS RISK ASSESSMENT.
4. ALL WORKS OR MATERIALS INDICATED ON THIS DRAWING ARE TO BE TO THE LATEST RELEVANT BRITISH STANDARDS AND CARRIED OUT IN ACCORDANCE WITH THE BRITISH STANDARDS CODES OF PRACTICE OR RECOGNIZED INSTITUTE OR TRADE ASSOCIATION RECOMMENDATIONS AND PUBLICATIONS.

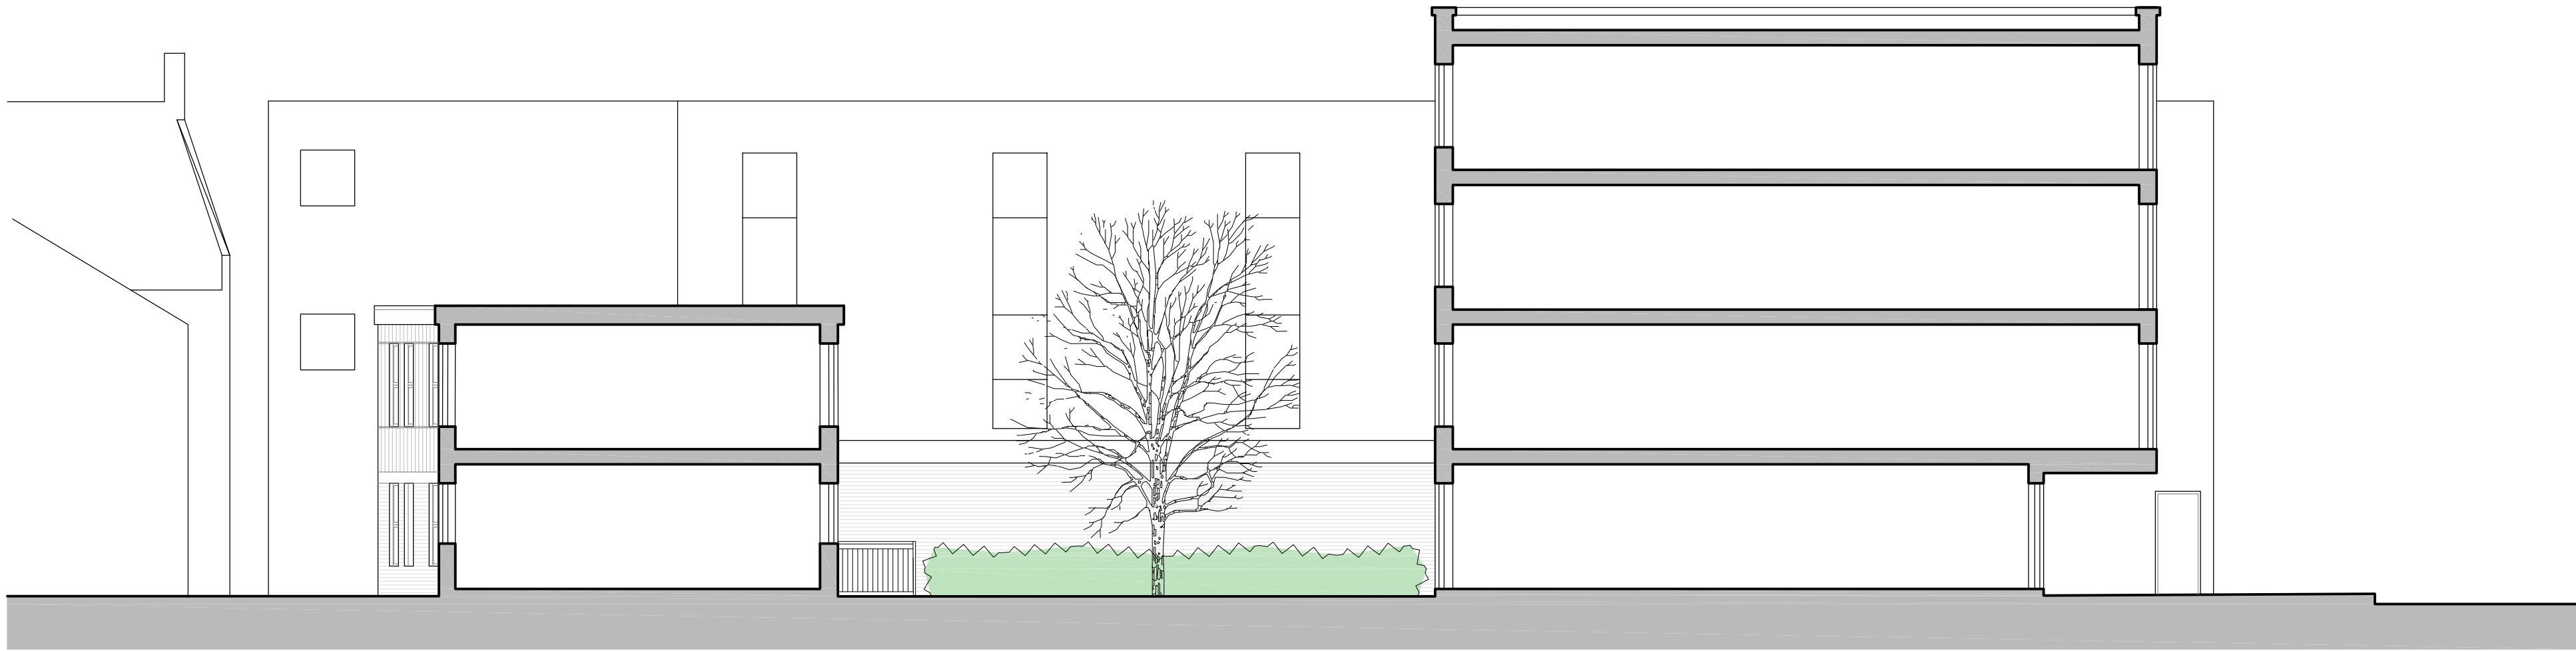

Proposed Section A - A'

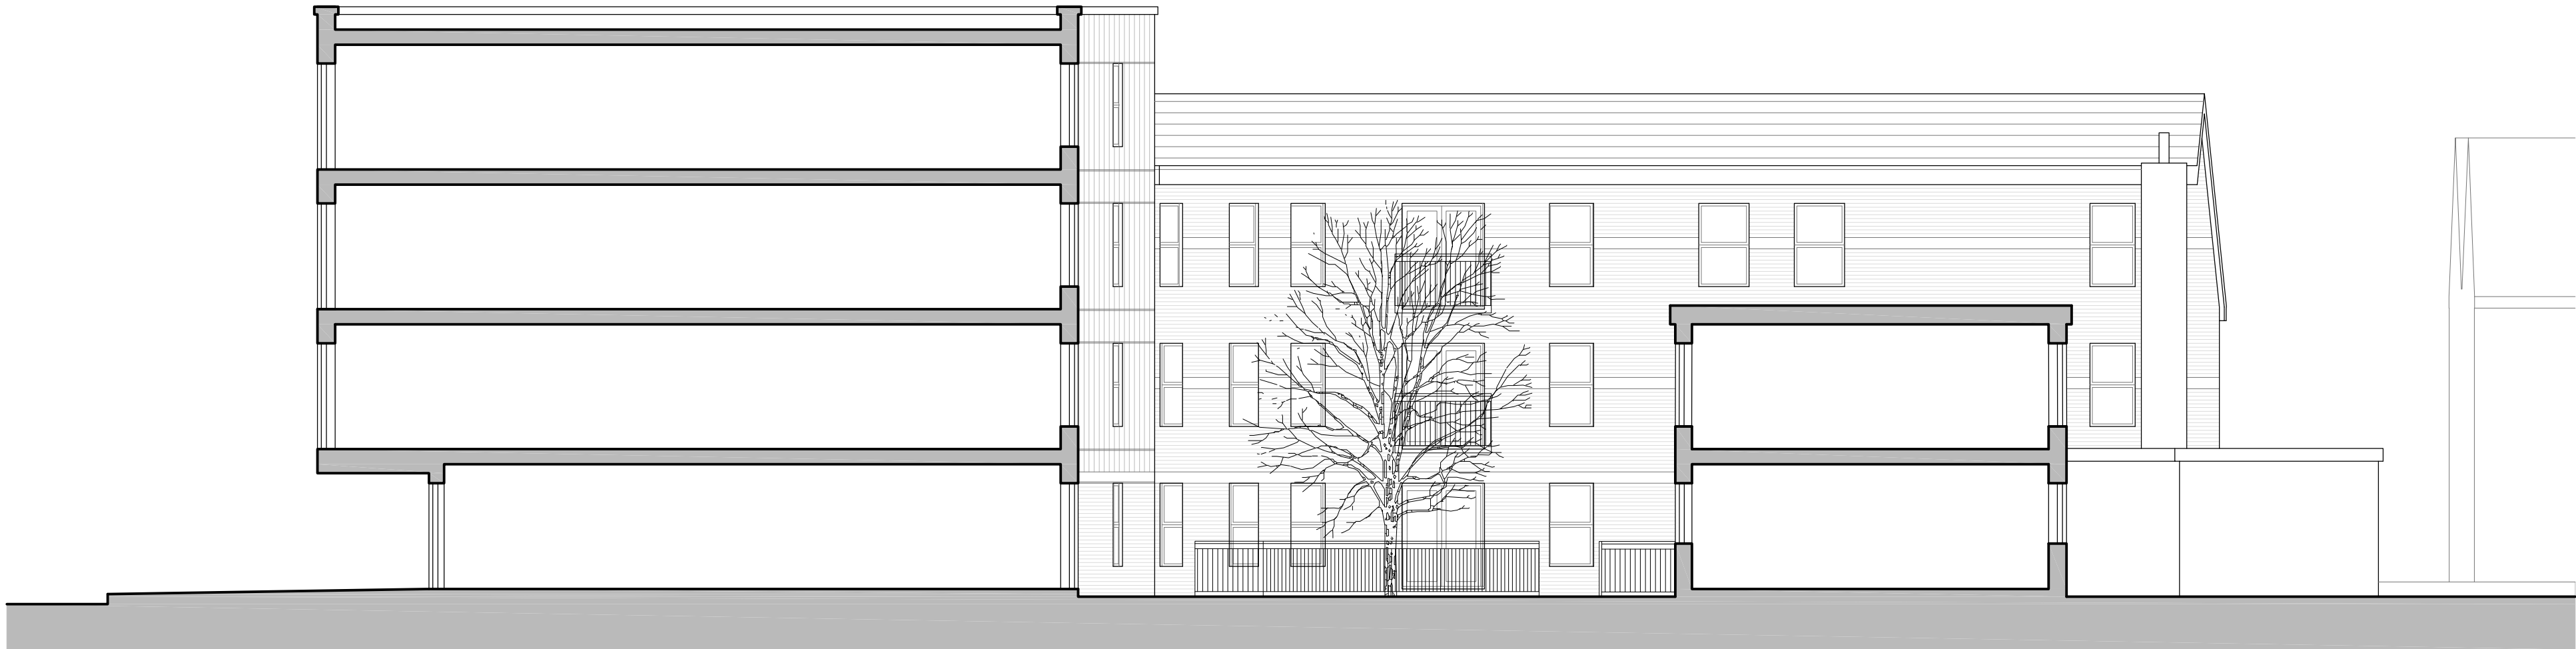


Proposed Section B - B'




Proposed Section C - C'



Existing Section D - D'

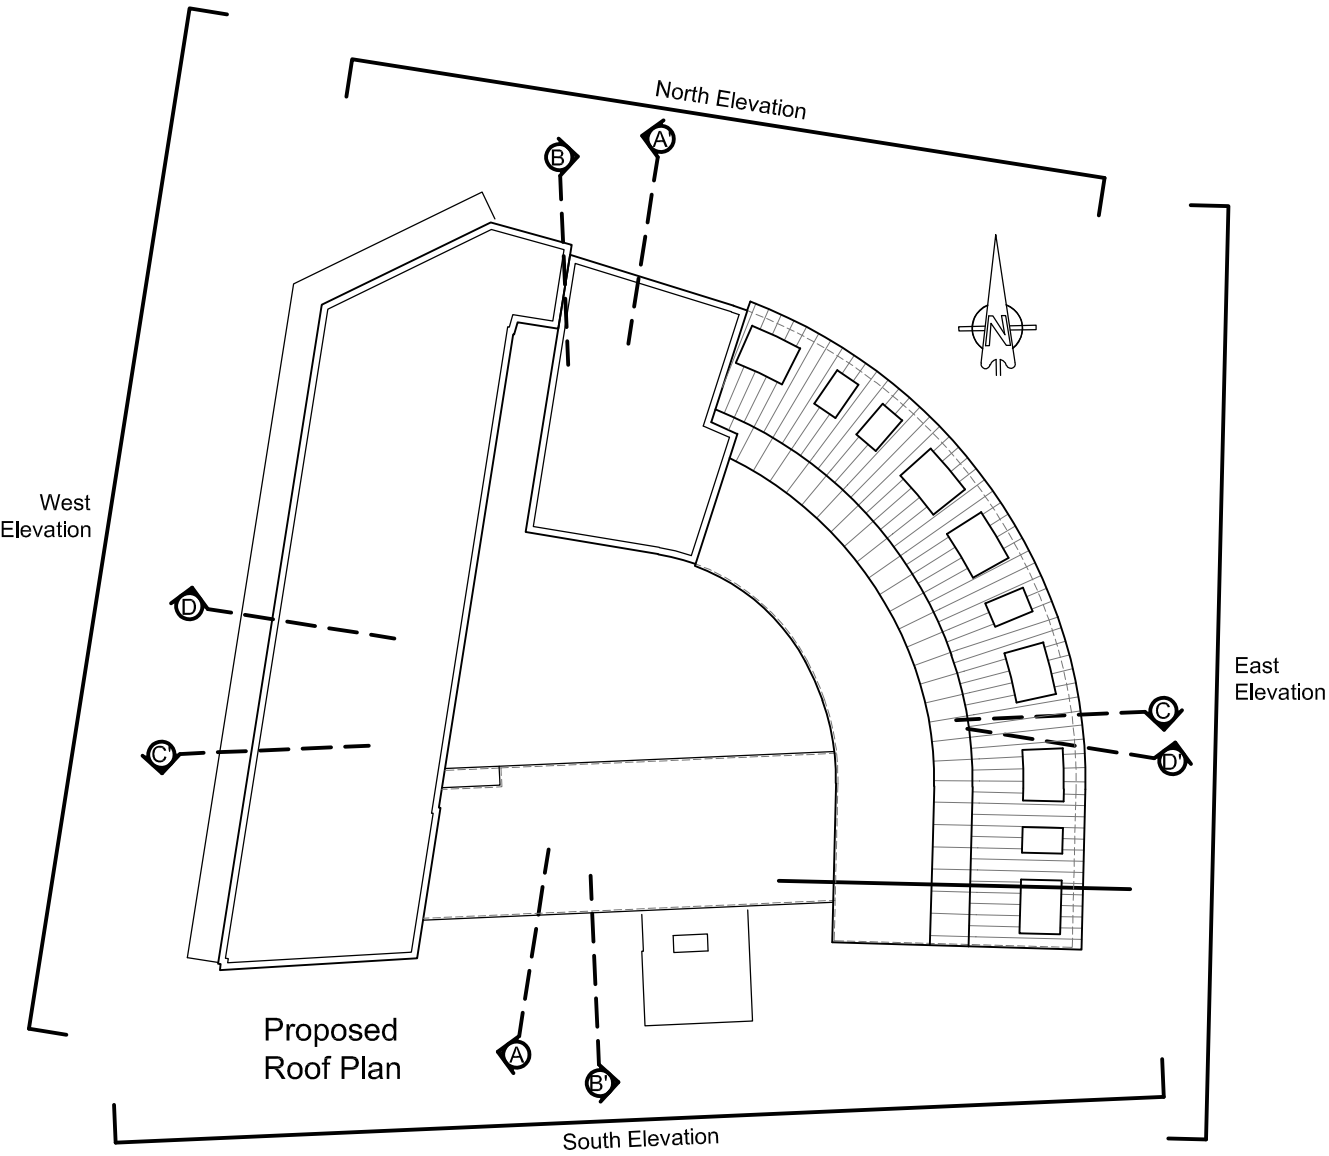

1:100 scale

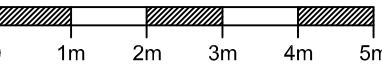

P6	Feb 2020	Planning Application	TH	
Revision	Date	Description	Dwn	Chkd



Lansdowne House
25-26 Hampshire Terrace
Portsmouth PO1 2QF
Hampshire England
Tel: (023) 92 755 333
E-Mail: admin@plcarchitects.com
Web: www.plcarchitects.com

Client :

Project :
North Street Arcade
North Street
Havant

Drawing Title :
Proposed Sections

Drawn By	Date	Checked By	Date	Approved By	Date
TH	Feb '20				
Drawing No.	Revision:	Scale:			
16 - 2199 - 156	P6	1:100 @ A1			
PLC ARCHITECTS © COPYRIGHT RESERVED 2013 NOT TO BE SCALED. DIMENSIONS TO BE CHECKED ON SITE SCALING ONLY FOR LOCAL AUTHORITY PURPOSES					