


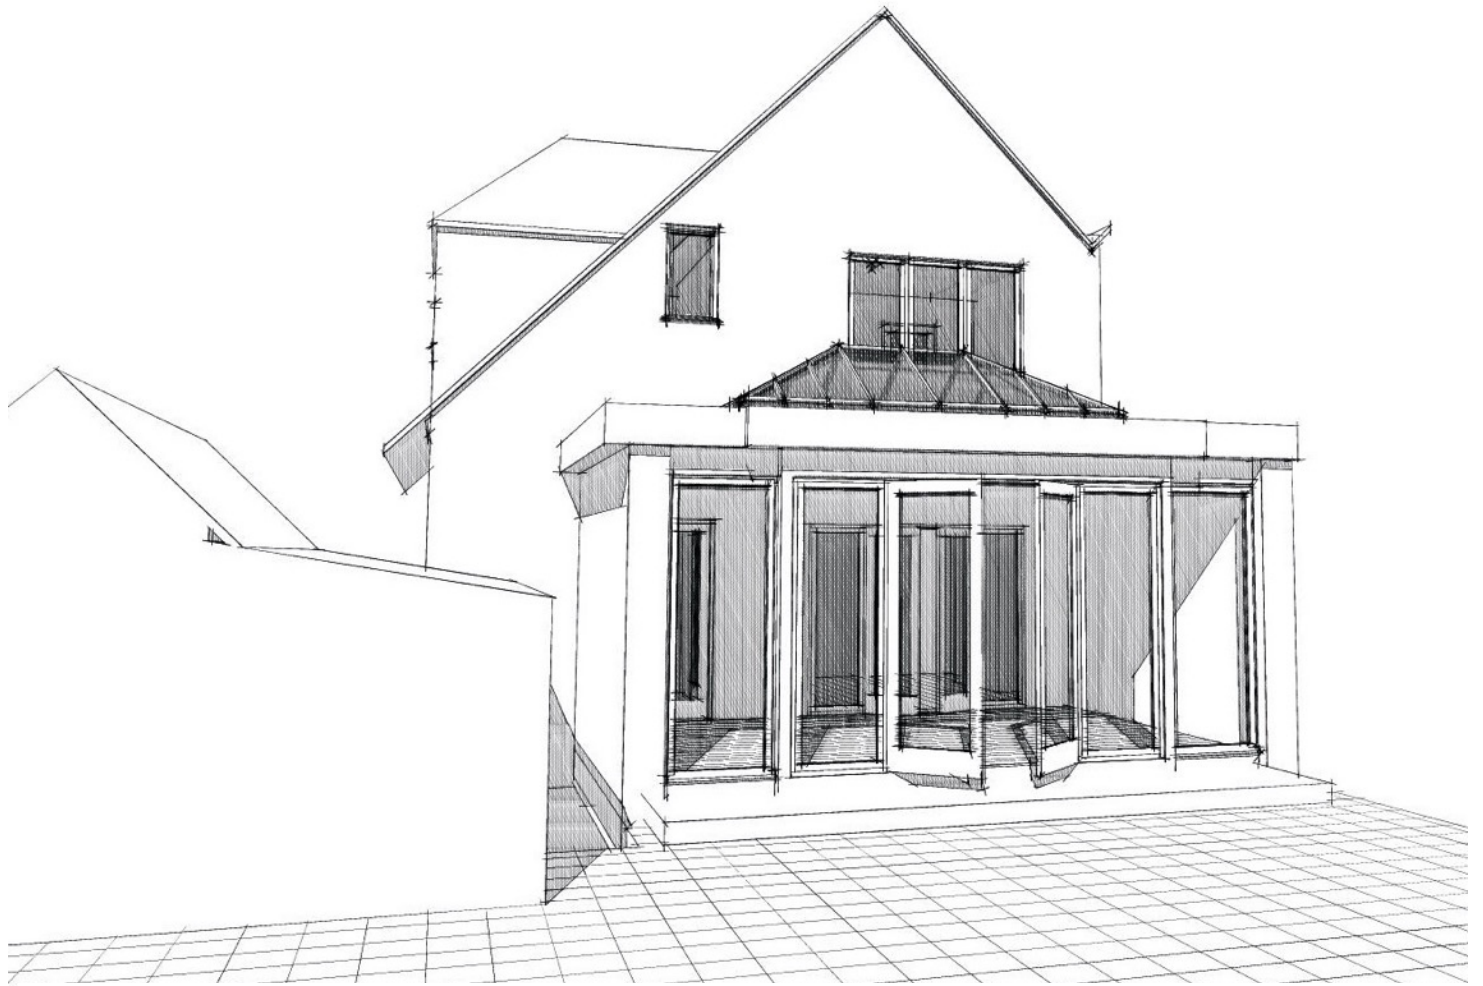

Perspective Views  
85 The Dale  
Widley  
New Rear Extension

Drg No 85 TD 003

Mick Morris AADipl Architect

