



PHYSICAL SCALE IN METERS @ 1:1250

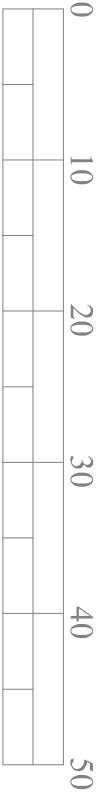


PHYSICAL SCALE IN METERS @ 1:500

NOTES:
This drawing has been produced solely for PLANNING/DESIGN.
Do not Scale from this Drawing except for planning purposes.
Any drainage shown is presumed and to be checked on site before commencement of works.
This drawing is the copyright of MF Designs Ltd.

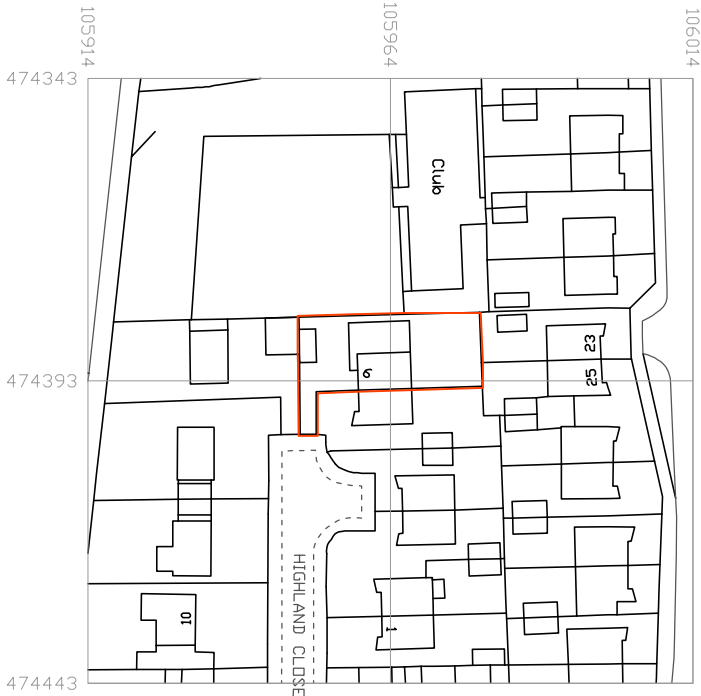

Produced on 23 October 2019 from the Ordnance Survey National Geographic Database and incorporating surveyed revision available at this date.
This map shows the area bounded by 474343, 105914, 474343, 105914, 474443, 106014, 474443, 105914.
Reproduction in whole or part is prohibited without the prior permission of Ordnance Survey.
Crown copyright 2019. Supplied by copyright as Ordnance Survey partner (1000541325).
Data licensed for 1 year, expiring 23 October 2020. Unique plan reference VIC/398/12/540918

Location

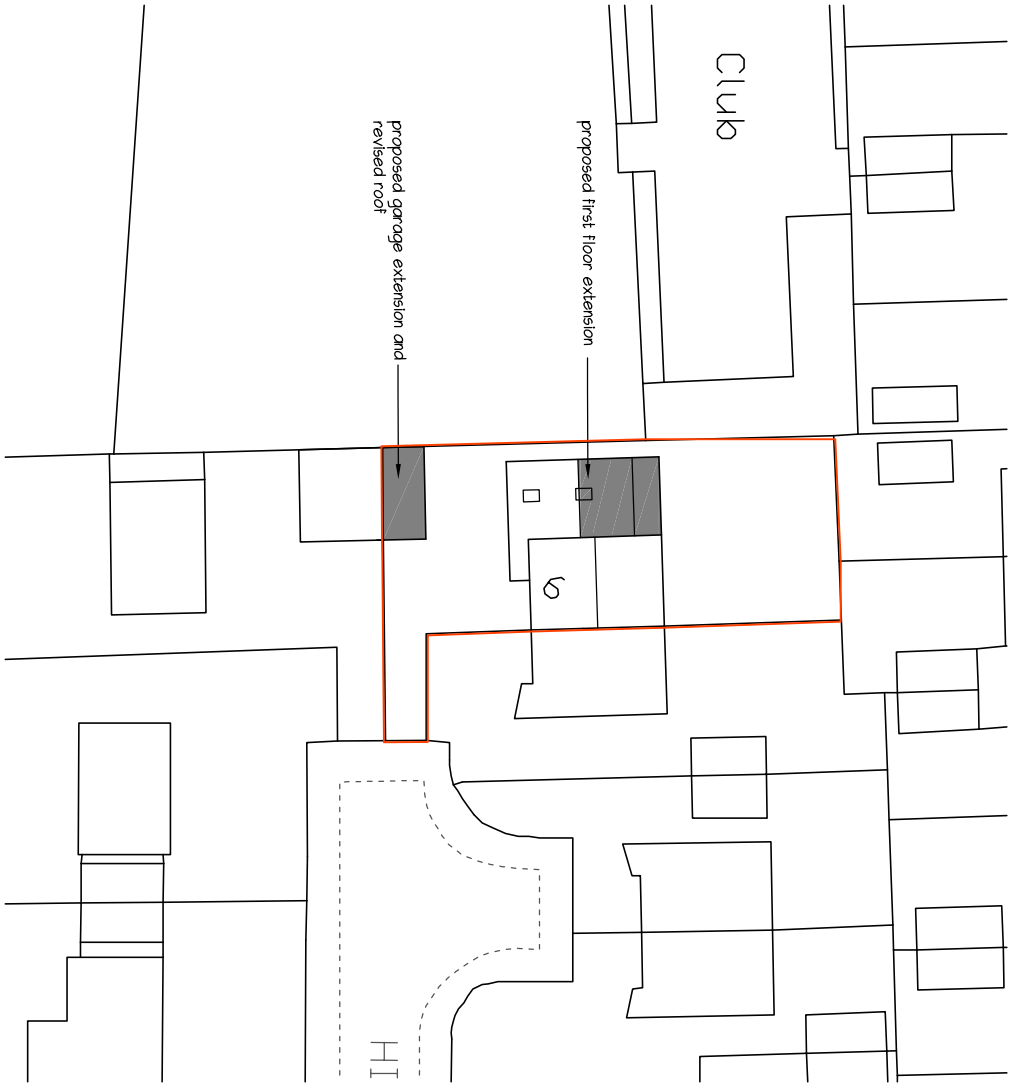

Block

mf designs ltd

Chartered Architects



36 Grove Road • Havant • Hampshire • PO9 1AR
Director: Martin Farrer RIBA • Co Registration No.4507379

U/I 02392 470967
e admin@mfdesigns.org.uk

Date: Oct 2019 Job No: 3226
Scale: 1:1250/500 Dwg No: P_03

EXTENSION & ALTERATIONS - 6 Highlands Close, Emsworth. PO10 7JP