
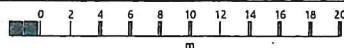


19 Chestnut Avenue, PO9 3QR

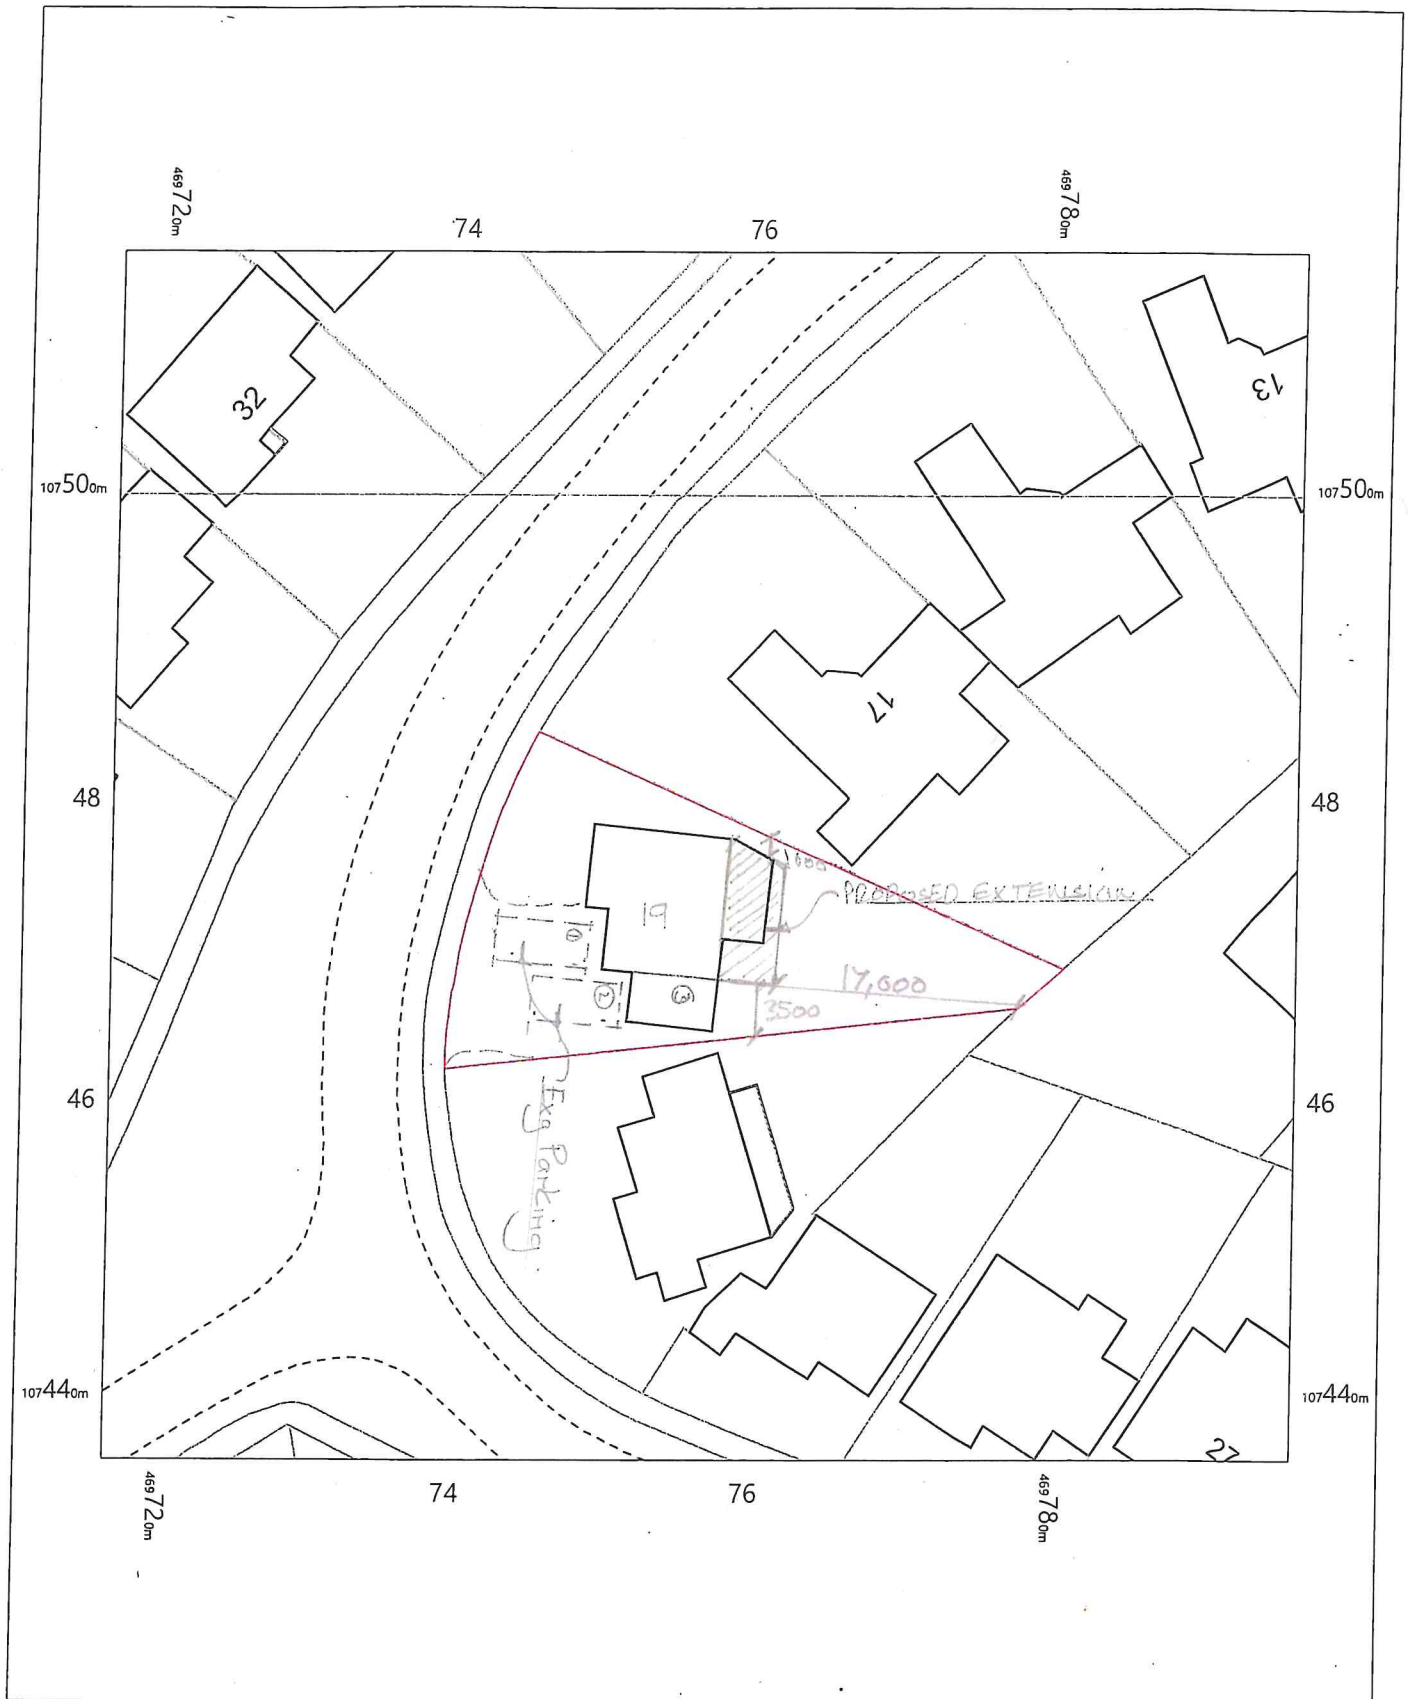

19 Chestnut Avenue,
Havant,
Hampshire
PO9 3QR

OS MasterMap 1250/2500/10000 scale
Monday, July 27, 2020, ID: MPMBL-00890955
www.planningapplicationmaps.co.uk

1:500 scale print at A4, Centre: 469757 E, 107476 N

©Crown Copyright Ordnance Survey. Licence no. 100051661

