
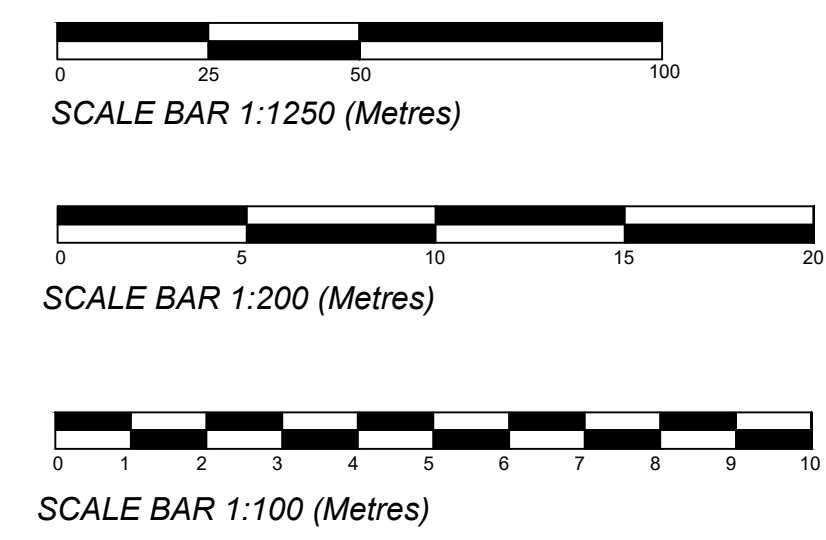
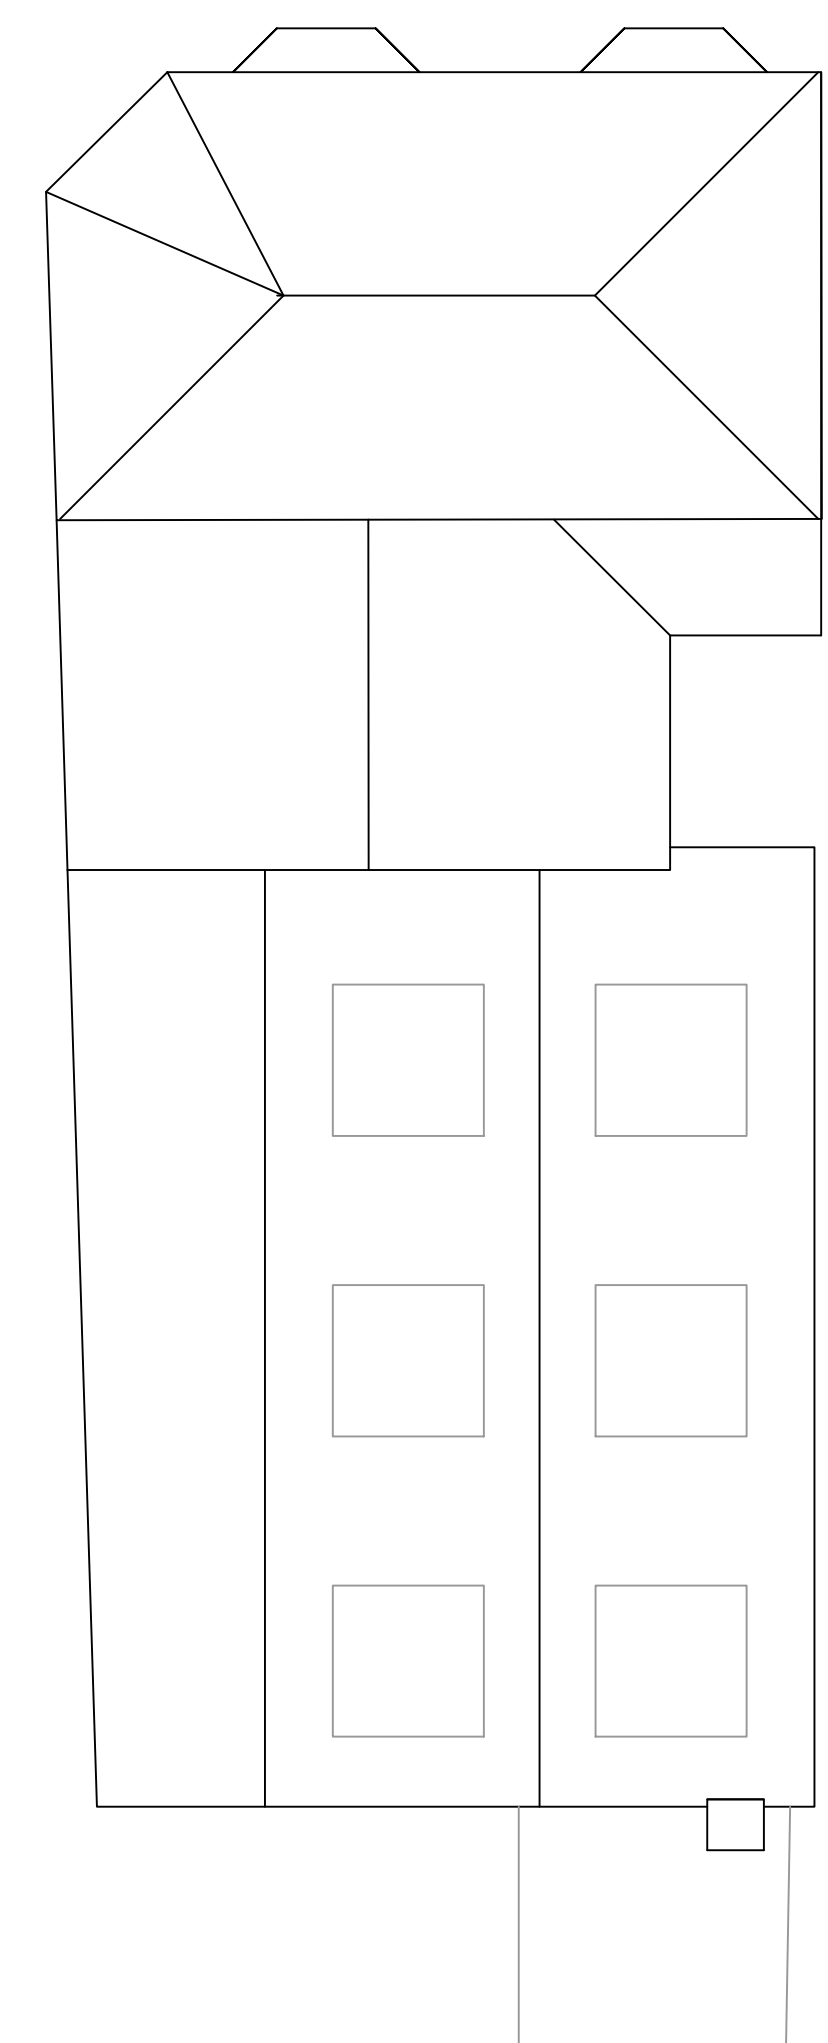
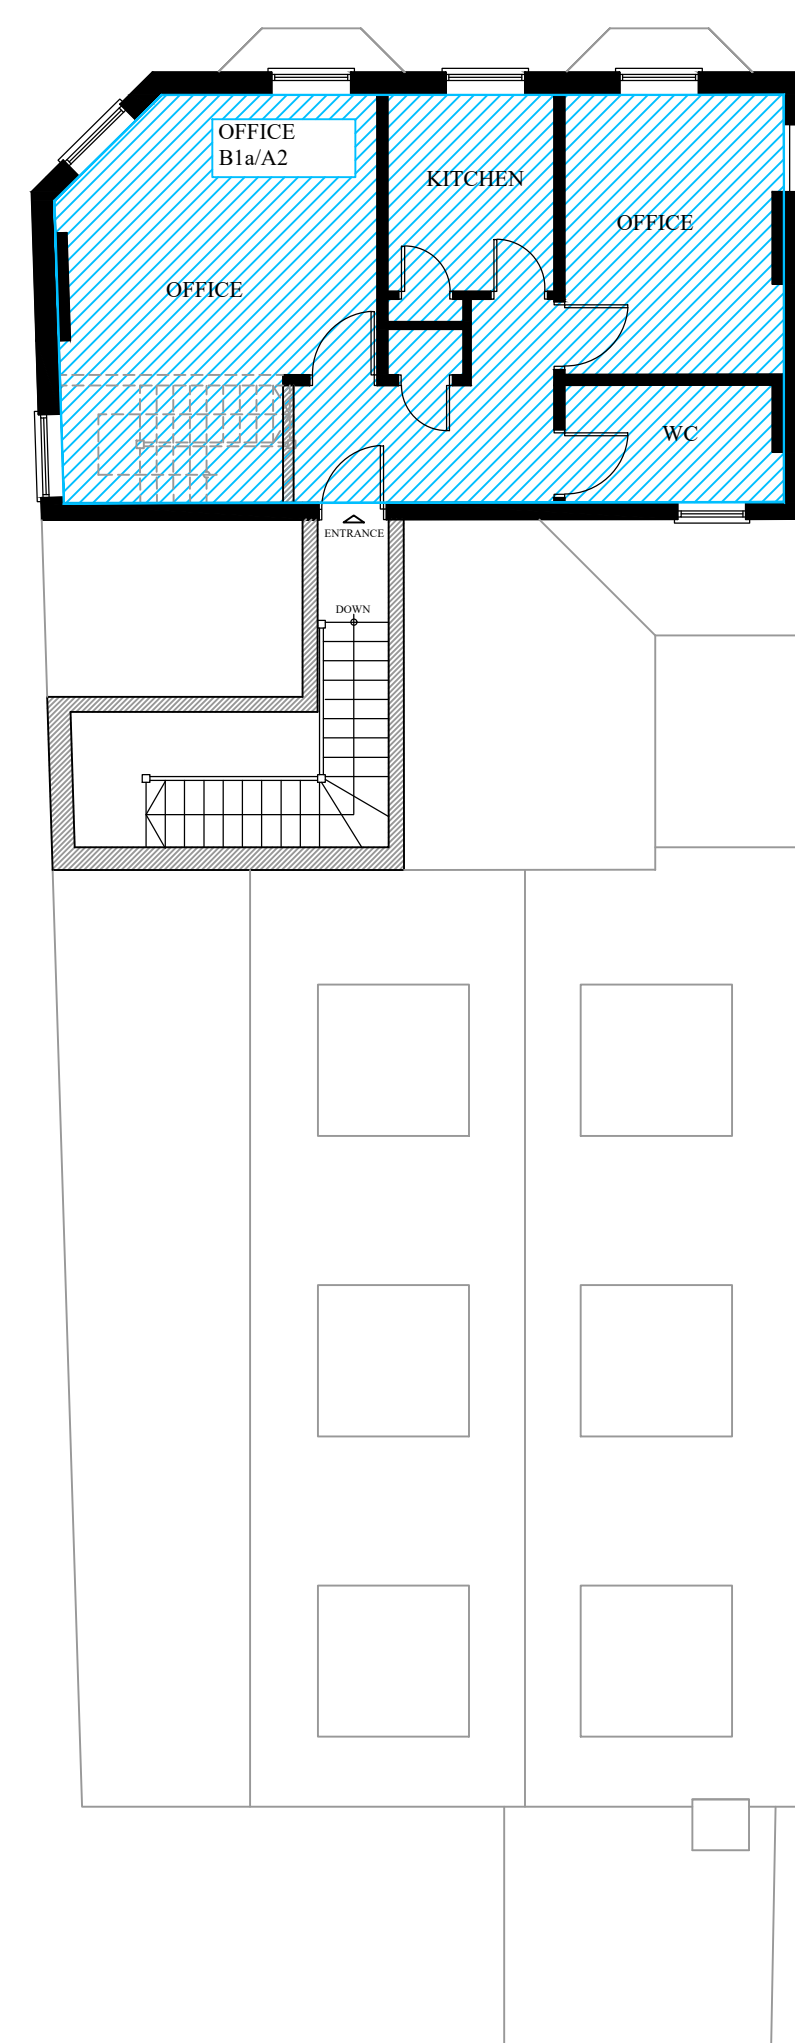
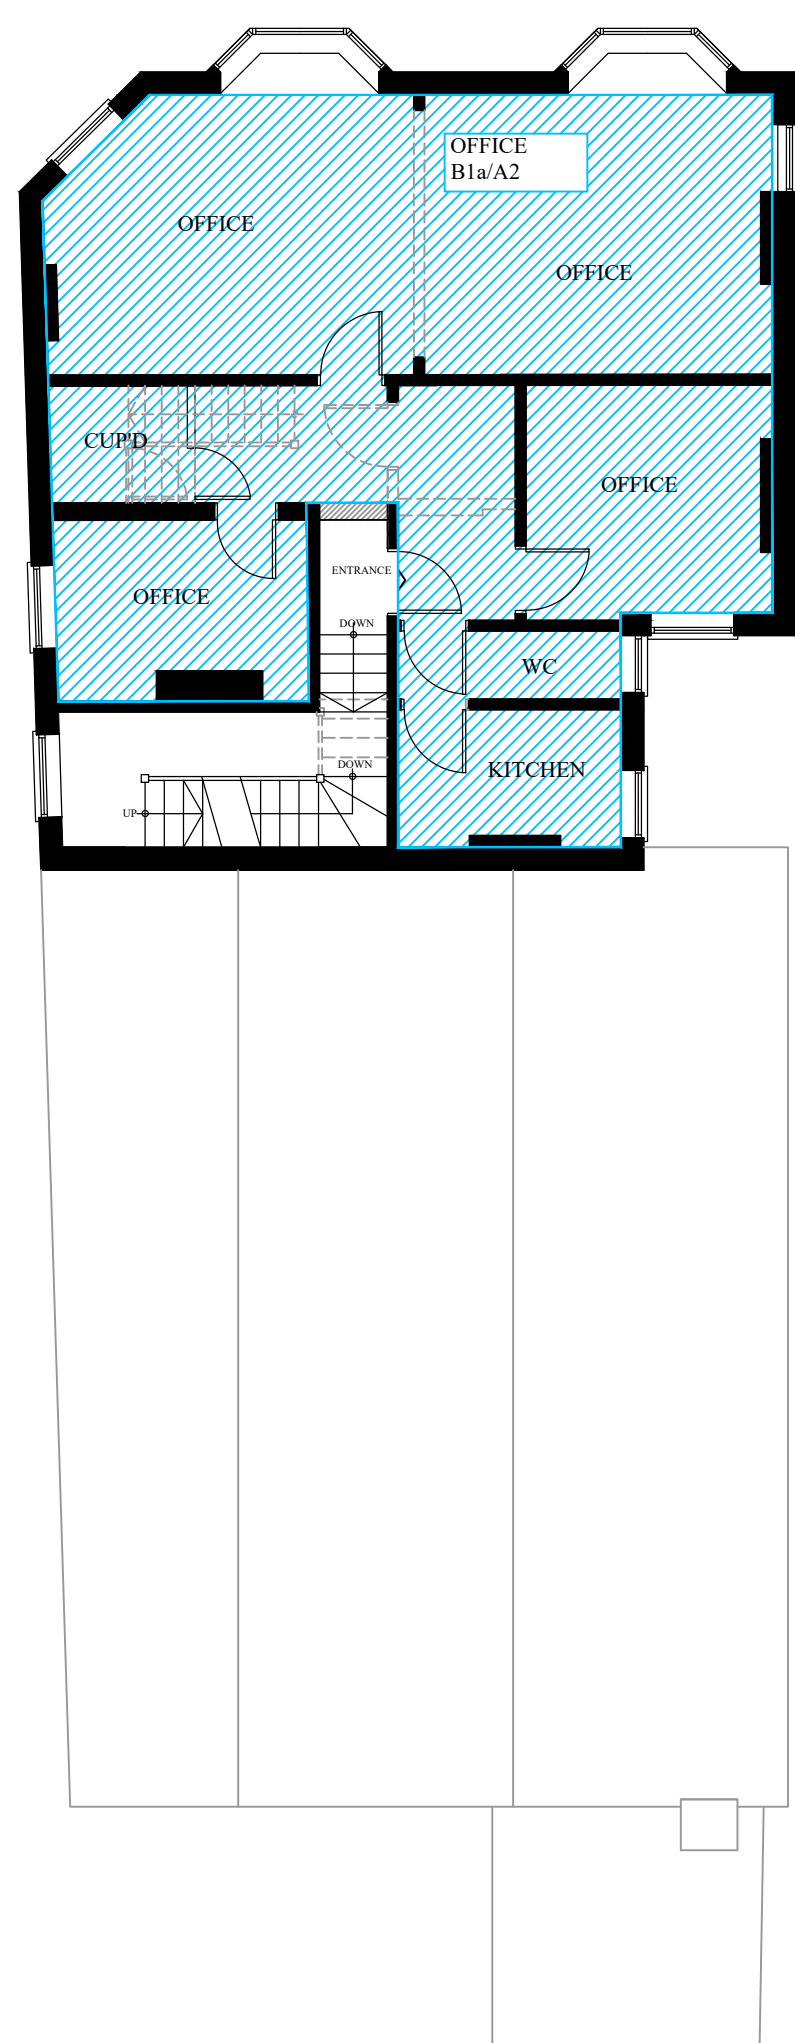


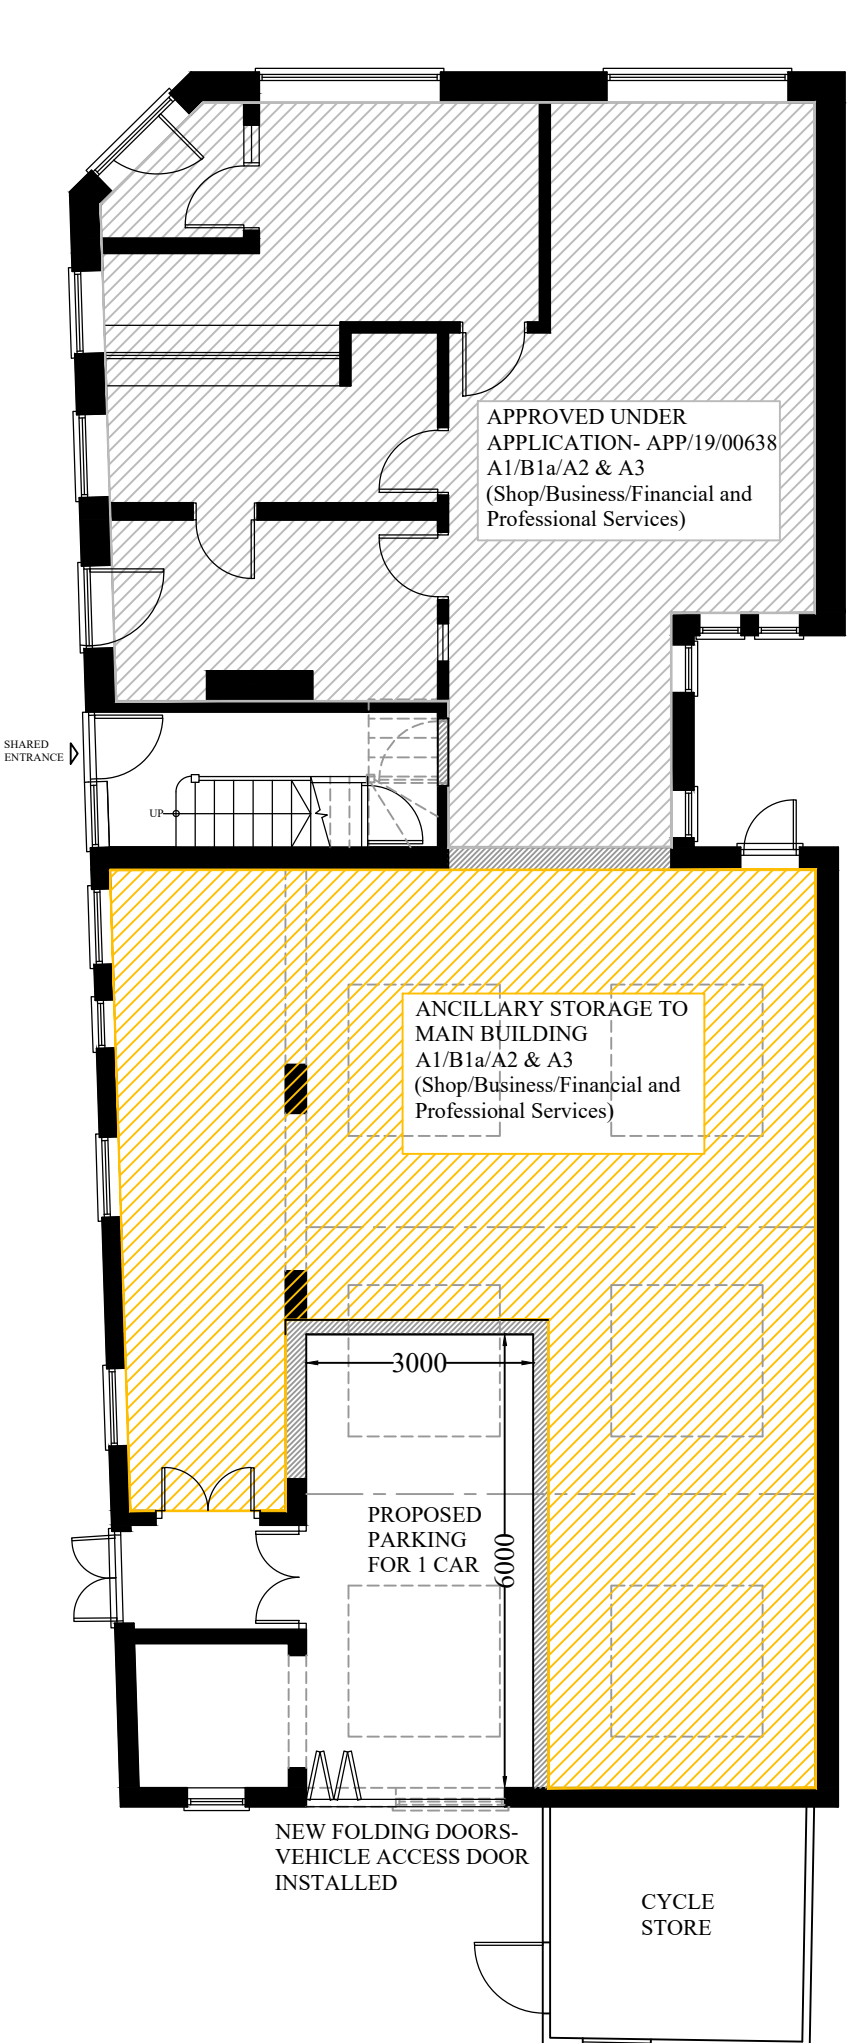

Revisions:		
Revision A- Proposed rear access door amended	17.04.20	

PROJECT:
Proposed Change of Use and Alterations at:-
Former GPO Post Office & Sorting Office
12 North Street,
Emsworth,
PO10 7DF

TITLE:
Proposed Plans & Elevations- Scheme 2- Non Residential

DRAWING NUMBER: 550-19-103A	SCALE: As Shown @ A1	DATE: May 2019
DAVIDHICKINSON ARCHITECTURE		
t: 07811114985 e: davehickinson@hotmail.co.uk w: www.davidhickinsonarchitecture.co.uk		