


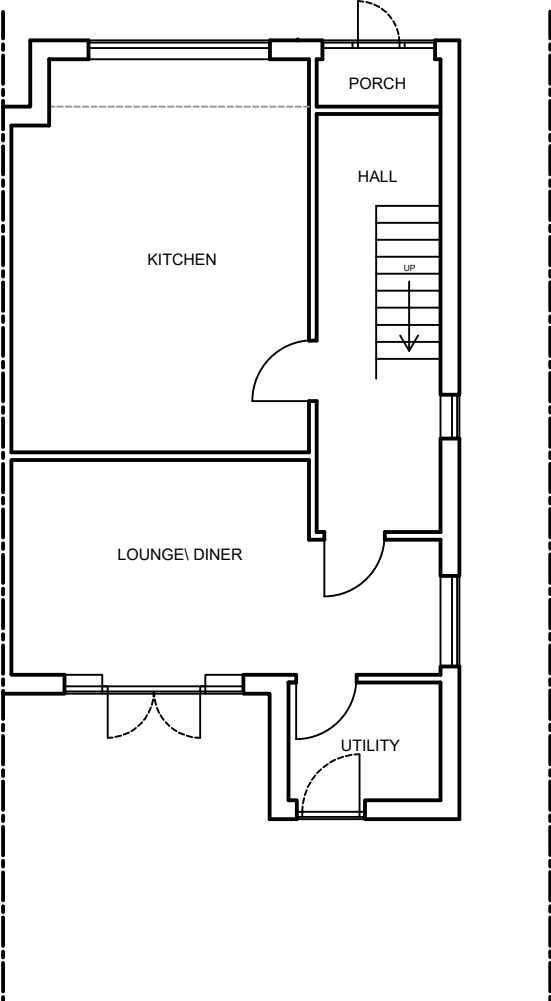

Notes:
Any drawings or plans depicted make no allowance for the provision of any tie bars within the roof of the proposed conservatory. This can only be determined once the roof is put into manufacture.

These drawings are the property of Anglian Home Improvements and must not be used, distributed, loaned or copied without the express permission of Anglian Home Improvements.

All dimensions are in millimetres (mm) unless noted otherwise.

Do not use for base laying purposes

Produced on A3 paper



Rev.	Date	Description	Initials
 Anglian Home Improvements TELEPHONE: 0845 437 3600			
Drawing title:		Existing Plan and Elevations	
CONTRACT No. :		900-05547	Page 1 of 2
Proposed at:		PVCu Orangery 14 STAKES ROAD WATERLOOVILLE HAMPSHIRE PO7 5LX	
Drawers initials:		SDr	Scale : 1:100 Date: 10/08/20