




1
-

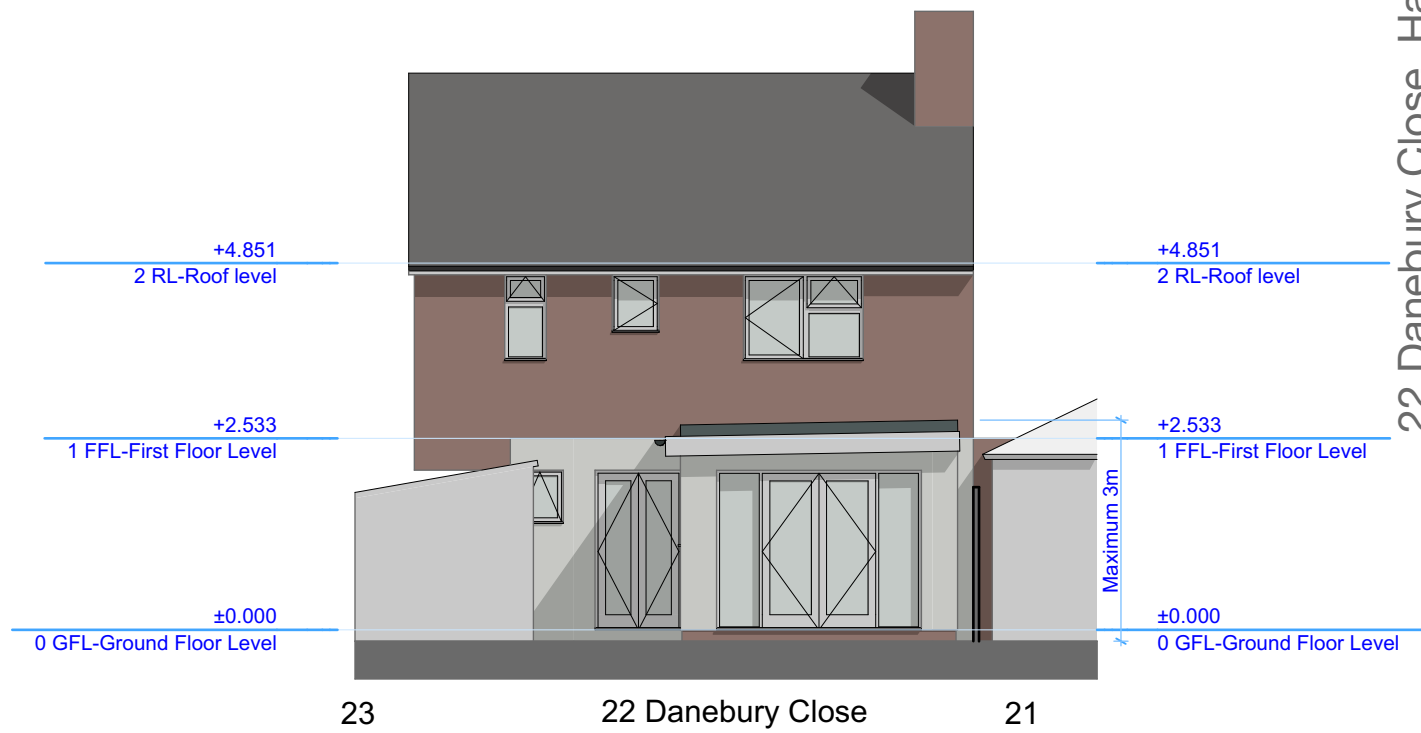


1
-

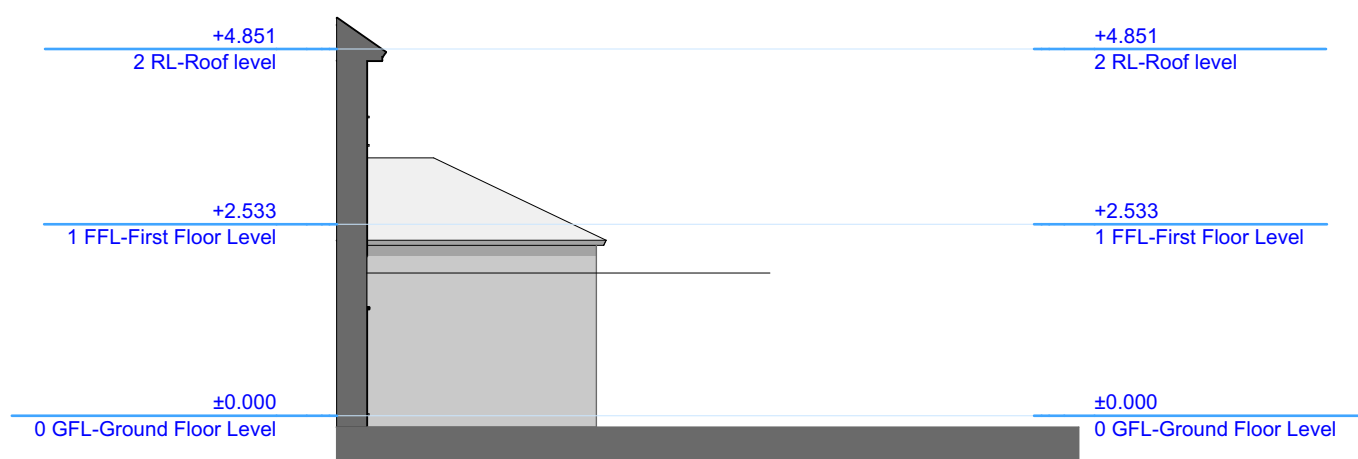


2
-

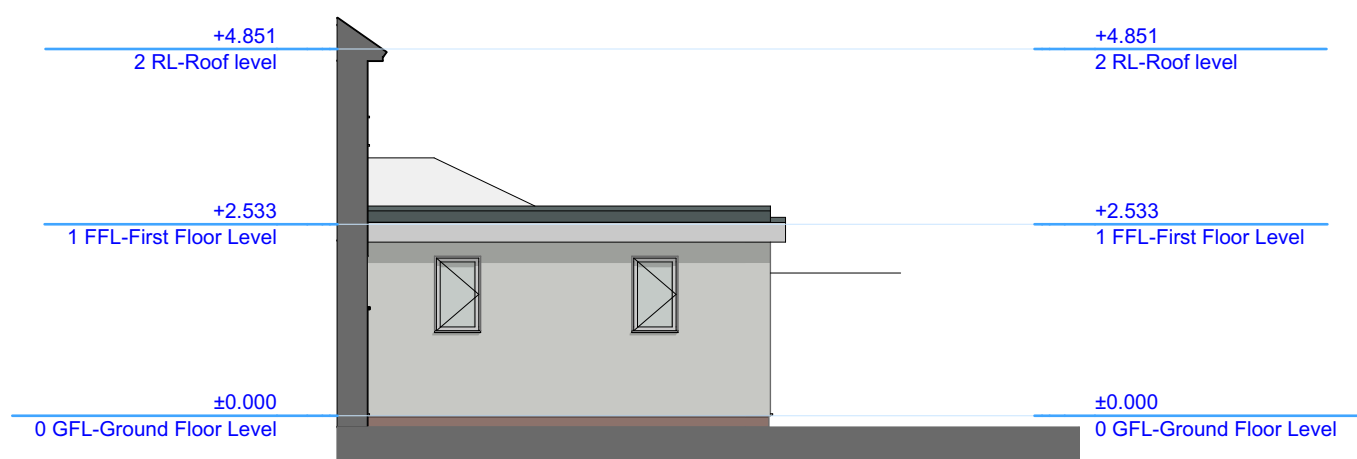

2
-

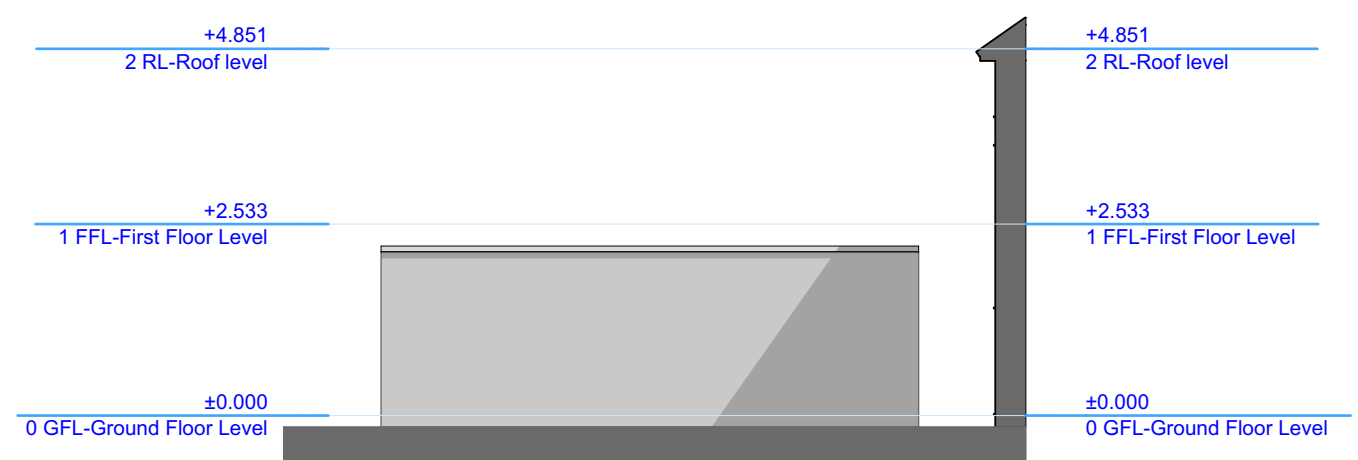


3
-

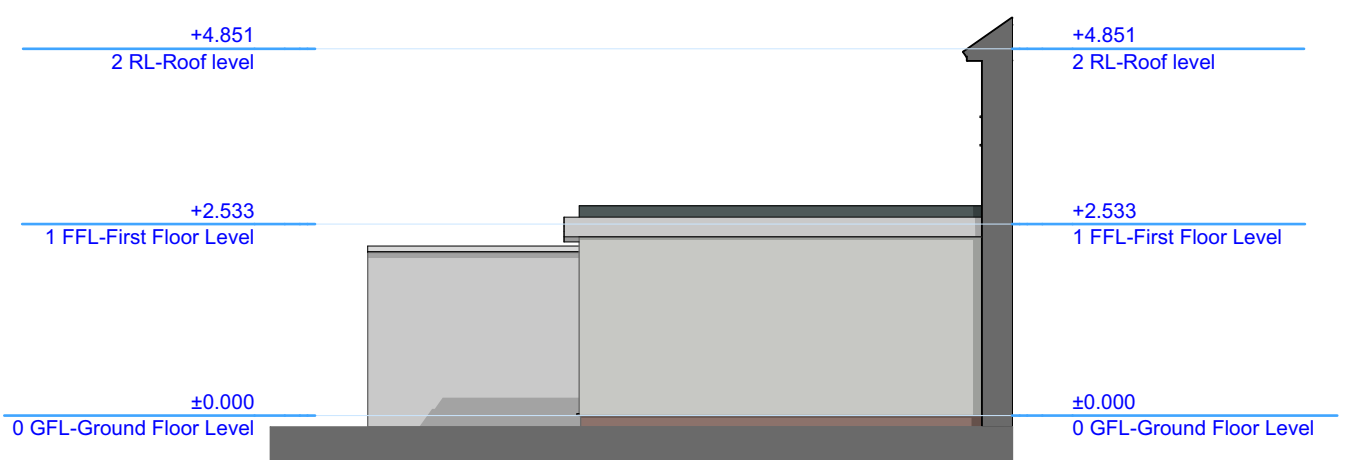

3
-

The proposed principal facing and roofing materials schedule,
to LPA Approval:

- © THE STEVEN BARLOW PARTNERSHIP 2019

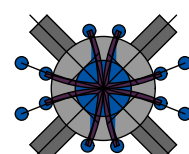[illegible]

The Steven Barlow Partnership
81 Manor Road Kingston Portsmouth Hampshire PO1 5LB United Kingdom
+44(0)800 756 9776 info@stsb-architecture.co.uk www.stsb-architecture.co.uk

Chartered Institute of Architectural Technologists Registered Practice
Principal: Steven V. Barlow MCIAI

disciplinarian

This drawing is protected by copyright of the STEVEN BARLOW PARTNERSHIP under 'The Copyright Designs and Patents Act 1988' and the right of the copyright owner to sue in law without prior written consent from the STEVEN BARLOW PARTNERSHIP will be an infringement of copyright.

Only the original drawing should be relied on. Plans are for information in transmission to the site. Do not scale of this drawing in any event except for plotting application purposes. Figured dimensions should be used. The STEVEN BARLOW PARTNERSHIP will not be responsible for any discrepancy or omission to the STEVEN BARLOW PARTNERSHIP project for commencement of work and during construction phase. This drawing is to be read and understood in conjunction with structural drawings, elevations and sections. The STEVEN BARLOW PARTNERSHIP will not be applicable to the project prior to the commencement of work and its duration.

This drawing including notes has been prepared and produced for the client named for the project detailed and solely for the purposes indicated and is not intended for use by any other person or

client	
Mr. Keith Knight	
project	
Proposed One Storey Rear Extension 22 Danebury Close, Havant. PO9 5EG.	
drawing title	
Existing and Proposed 'Indicative' Elevations	
date	project number/drawing number
15 July 2019	0626-01.004.01
scale	paper size
1:100	A2
status/purpose	
☐ preliminary ☒ planning ☐ building regulations ☐ production ☐ tender ☐ construction	