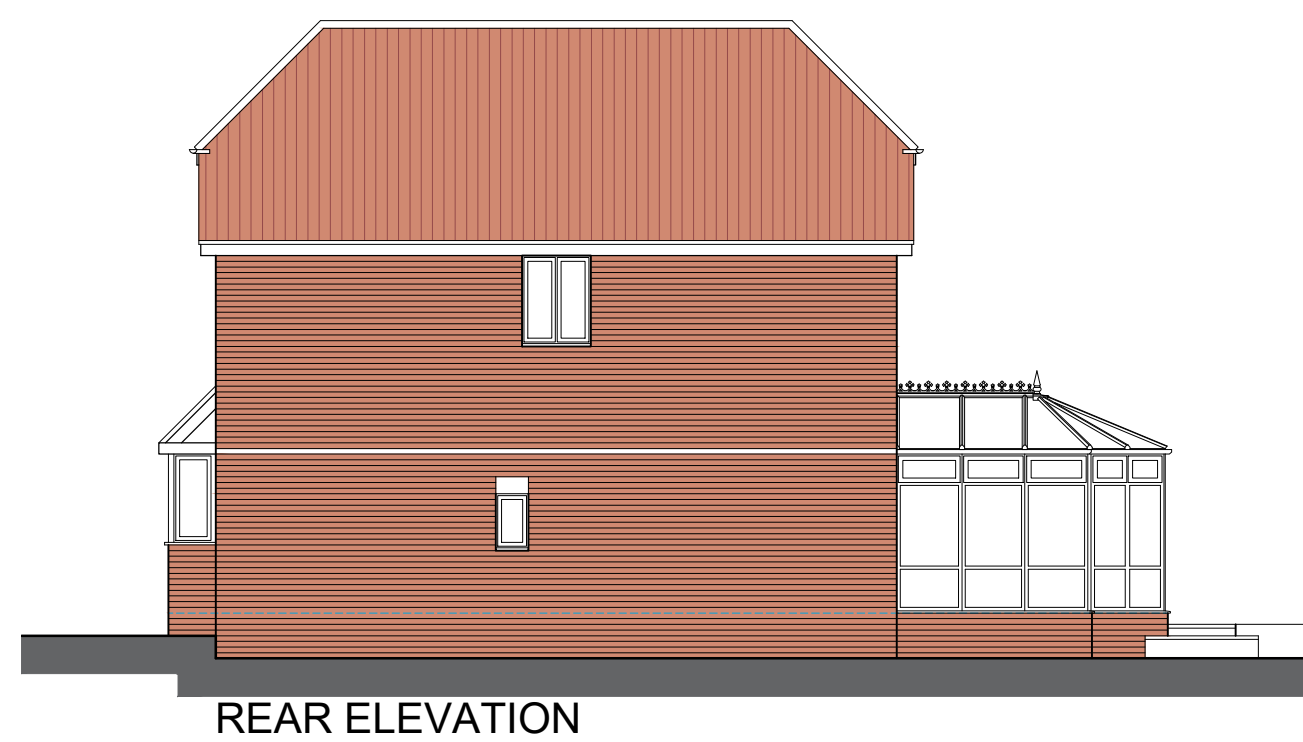


[illegible]

Client:	
Mr & Mrs Curtis	
Site Address: 39 Jubilee Road Waterlooville Hampshire PO7 7RE	Description: Existing GF Plan & Elevations
Drawing Number: LC/P/003 rev -	
Status:	SURVEY
Scale: 1:100 @ A3	
Date: Jul 2020	
Drawn: MJB	
Checked: mb	
THIS DRAWING IS THE COPYRIGHT OF BLUE SKY CAD LTD AND MUST NOT BE USED IN CONJUNCTION WITH ANY OTHER PROJECT WITHOUT WRITTEN CONSENT	
FERNEBERGA HOUSE ALEXANDRA ROAD FARNBOROUGH HAMPSHIRE, GU14 6DQ t: 01252 757285 w: www.blueskycad.co.uk	