


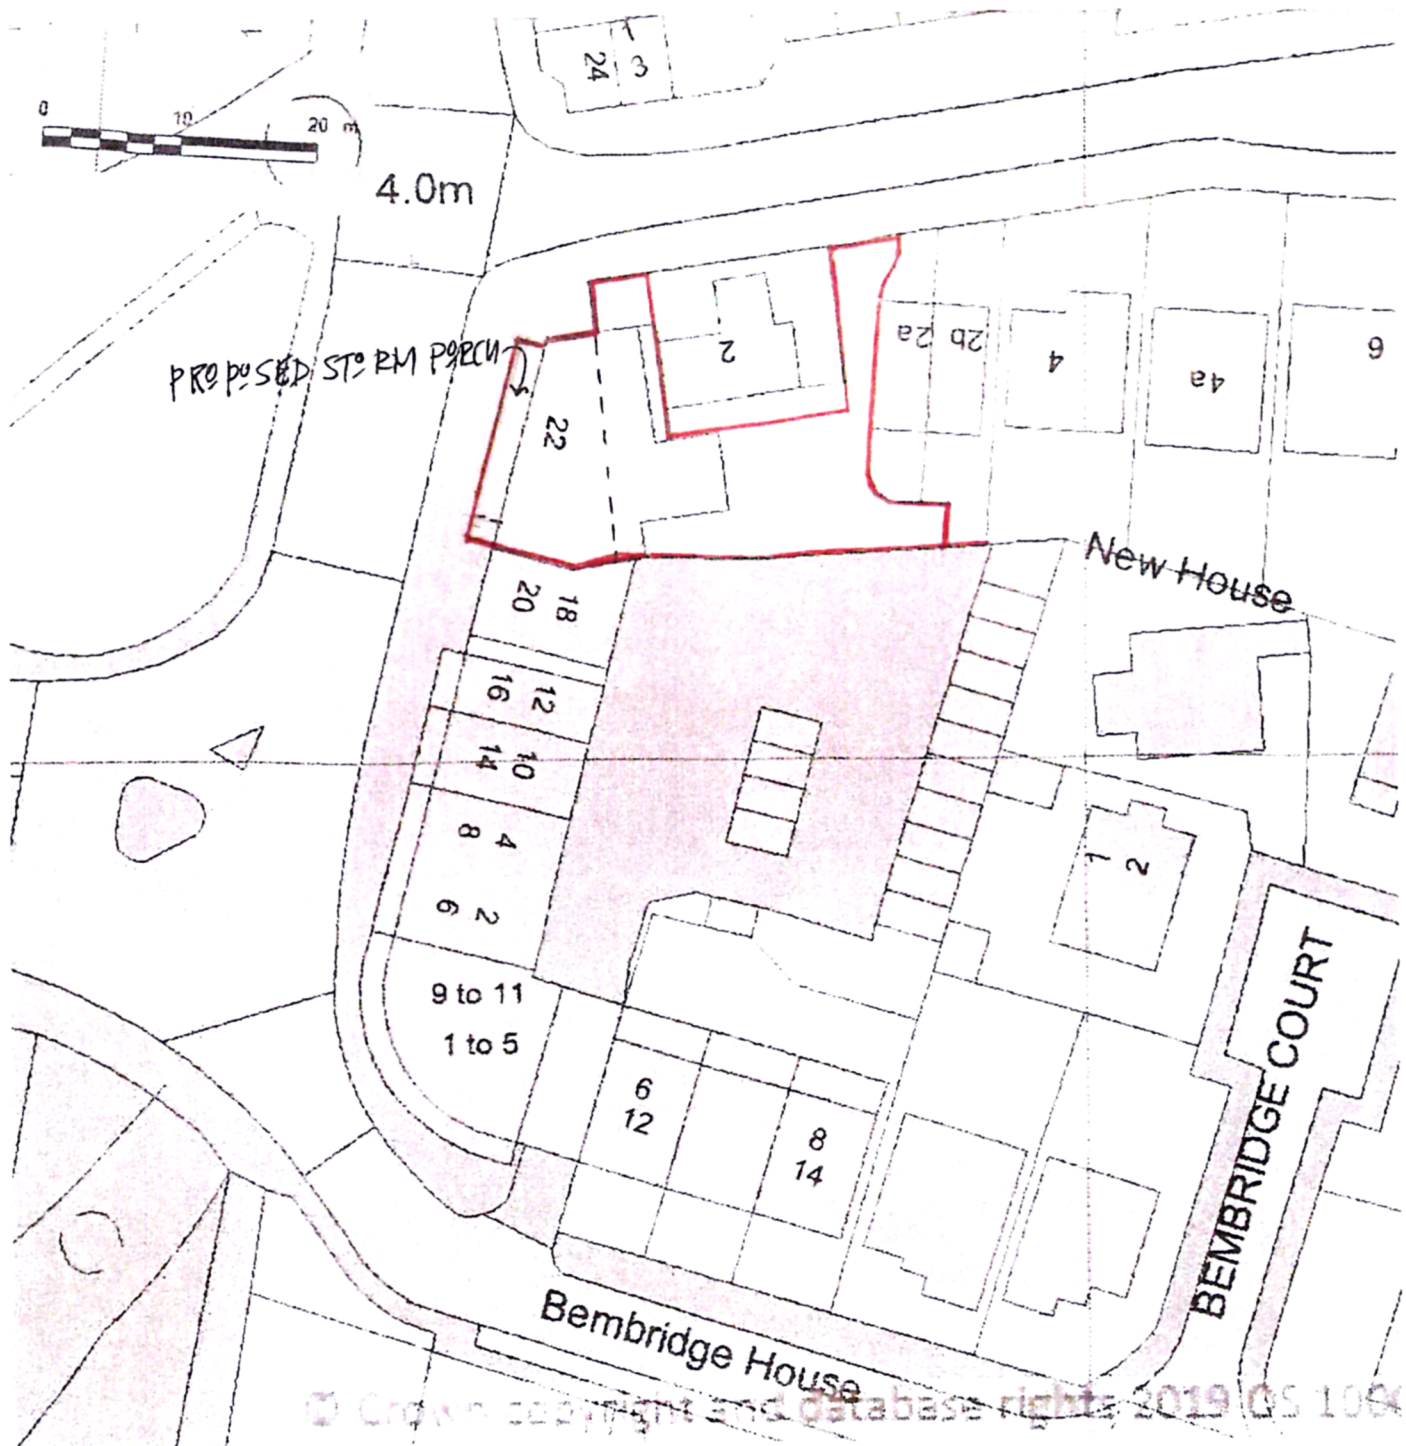

PROPOSED BLOCK PLAN - 22 RAIVS LANE - HAYLING ISLAND
ARCHITECTURAL PLANNING LIMITED.



SCALE 1:500 @ A4.
OCT. 2019.

Supplied by Streetwise Maps Ltd
www.streetwise.net
Licence No: 100047474
21/10/2019 08:26

