


21 Fishery Lane, Hayling Island - 2210.18

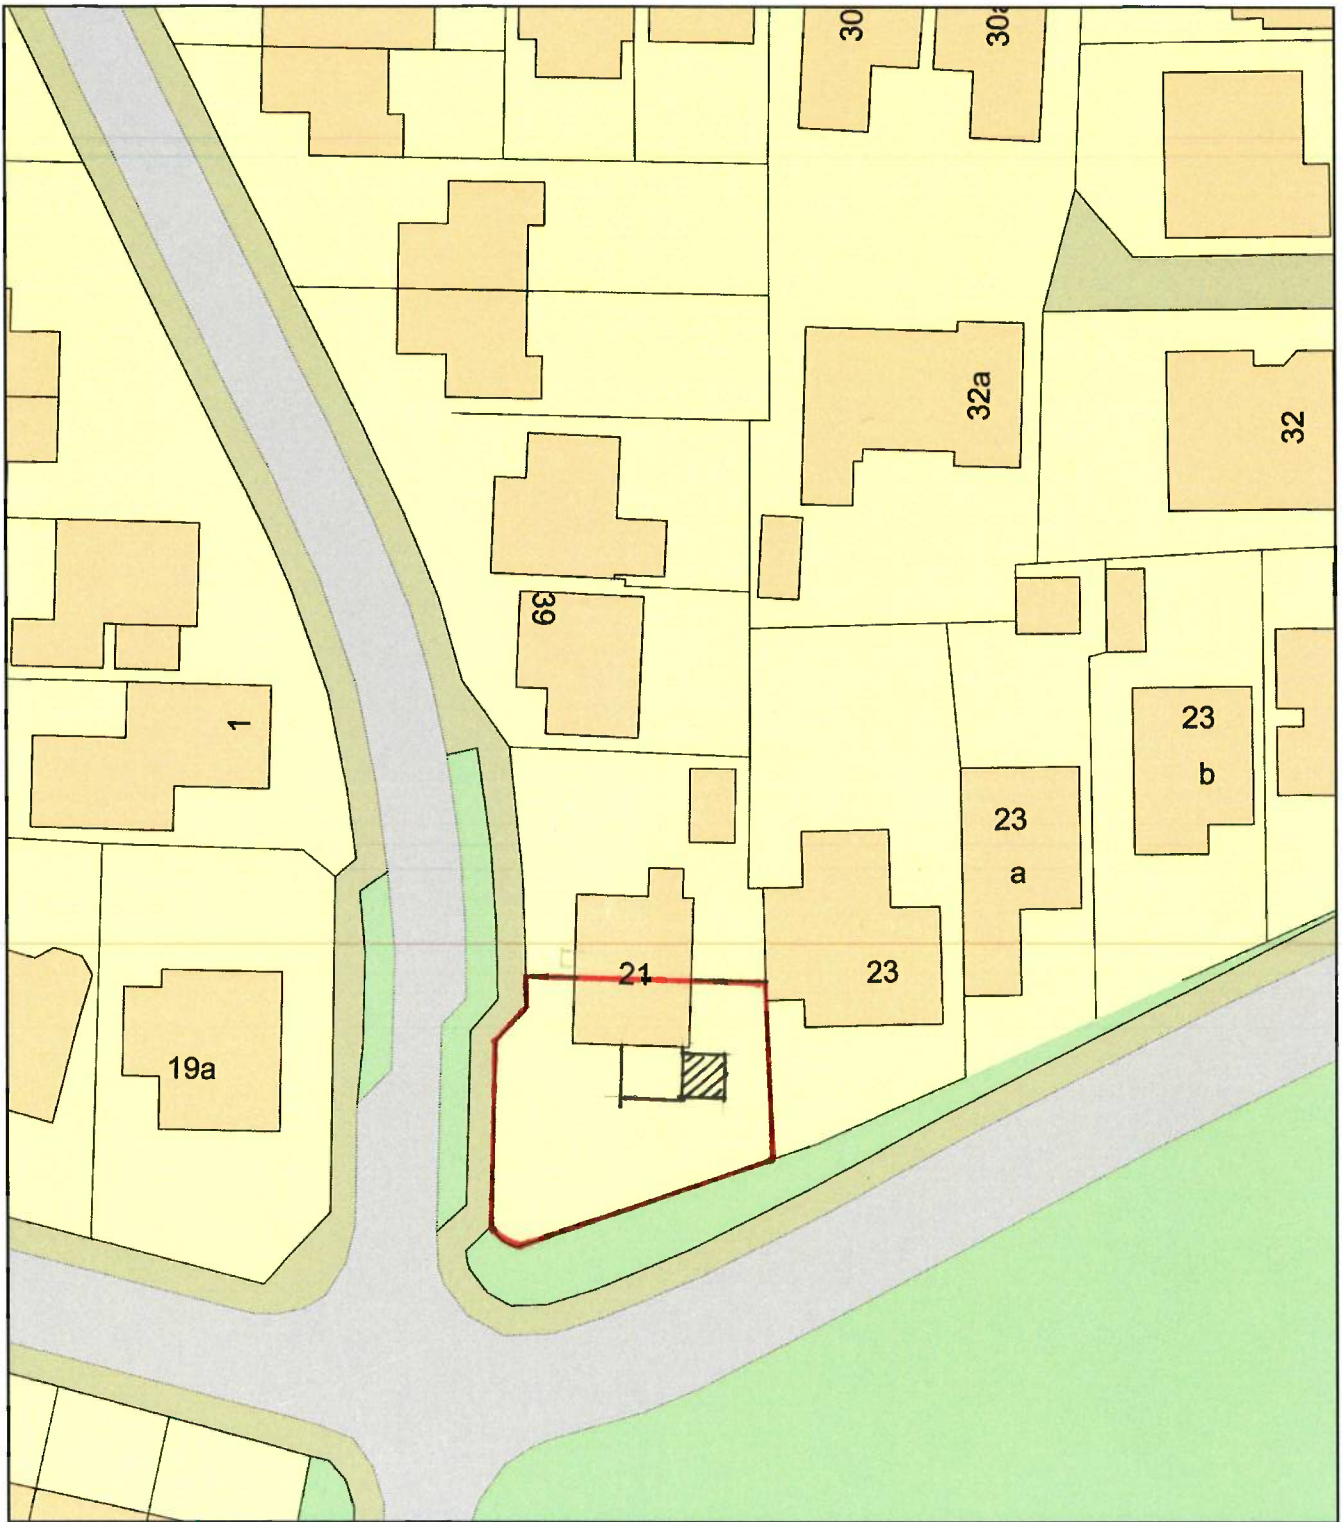

0 20
Metres



Plan Produced for: Thorns Young Architectural

Date Produced: 22 Jan 2020

Plan Reference Number: TQRQM20022085648812

Scale: 1:500 @ A4