



Location Plan
scale A1 1:1000, A3 1:2000

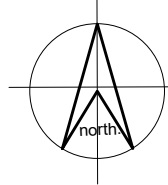


Block Plan
scale A1 1:250, A3 1:500



Existing rear (North) elevation
scale A1 1:50, A3 1:100

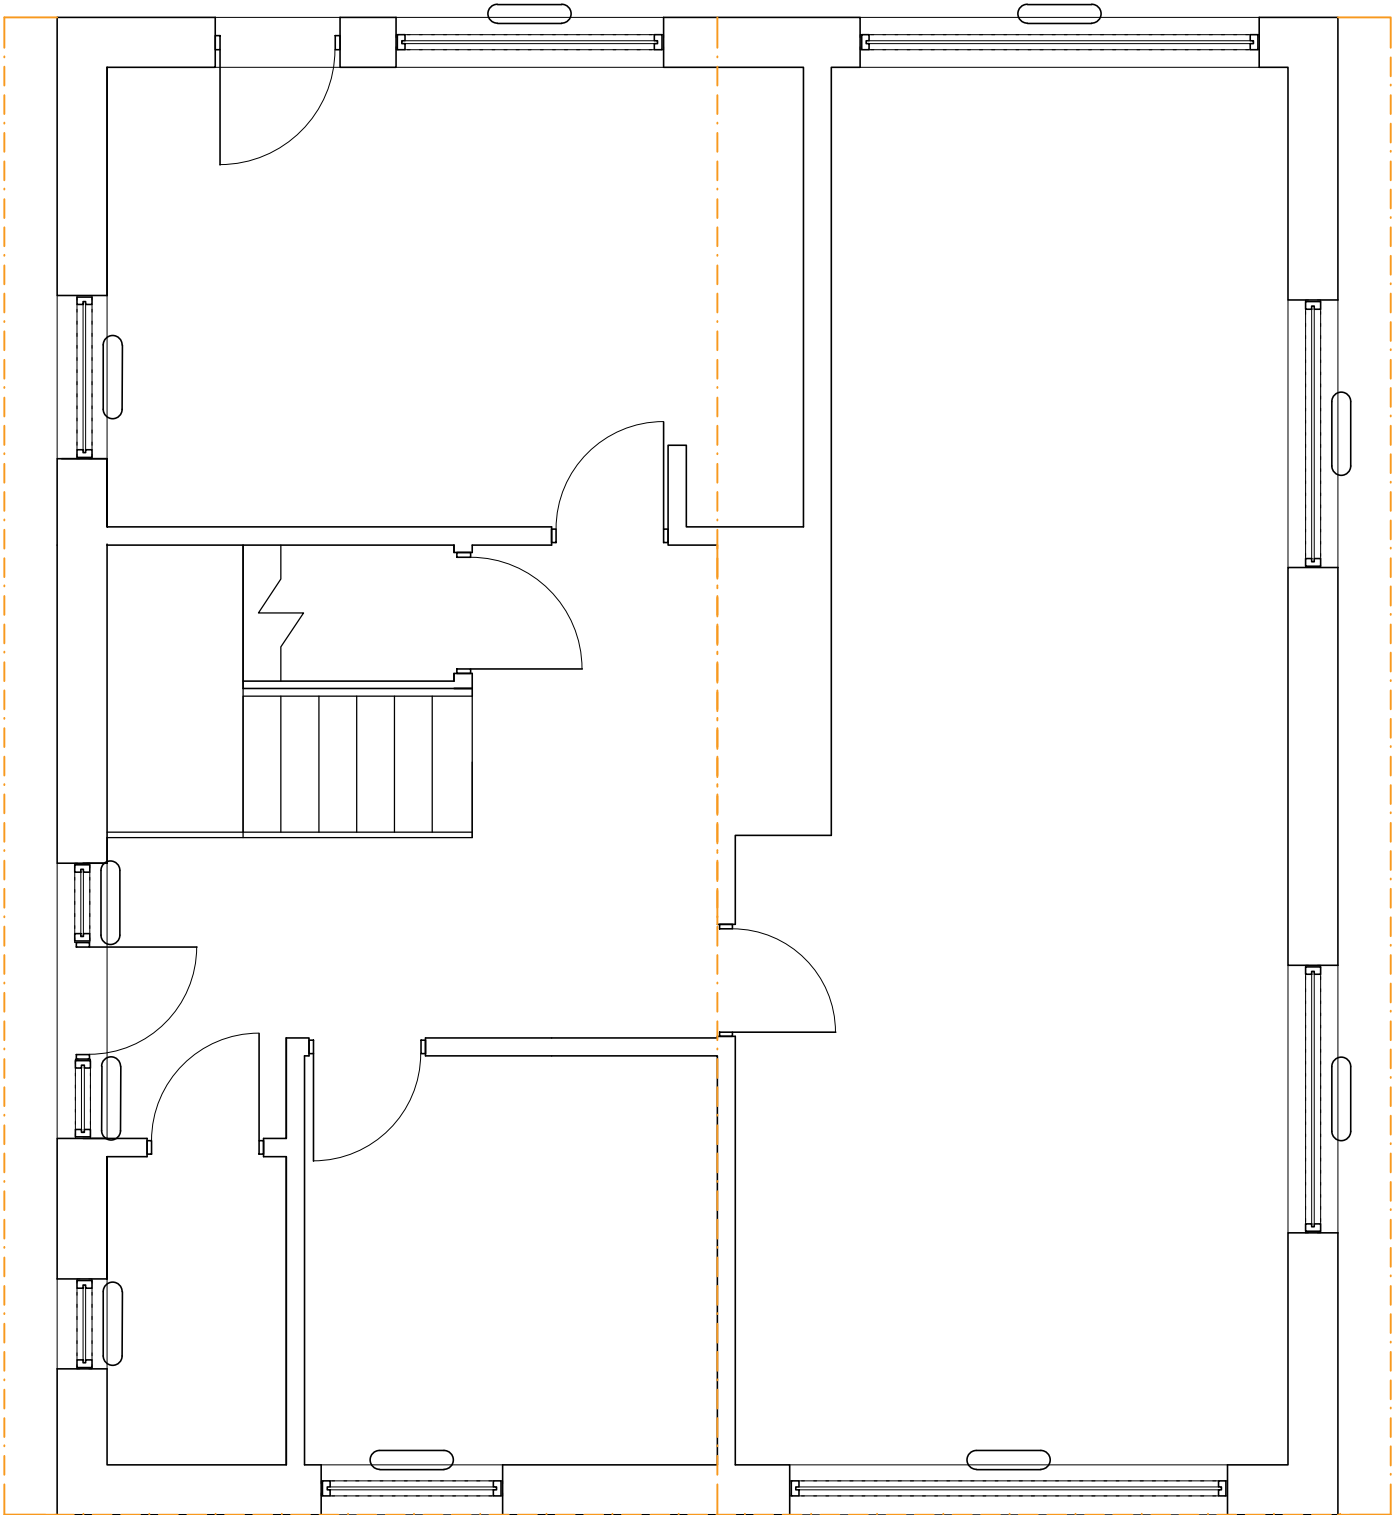

Existing ground floor
scale A1 1:50, A3 1:100

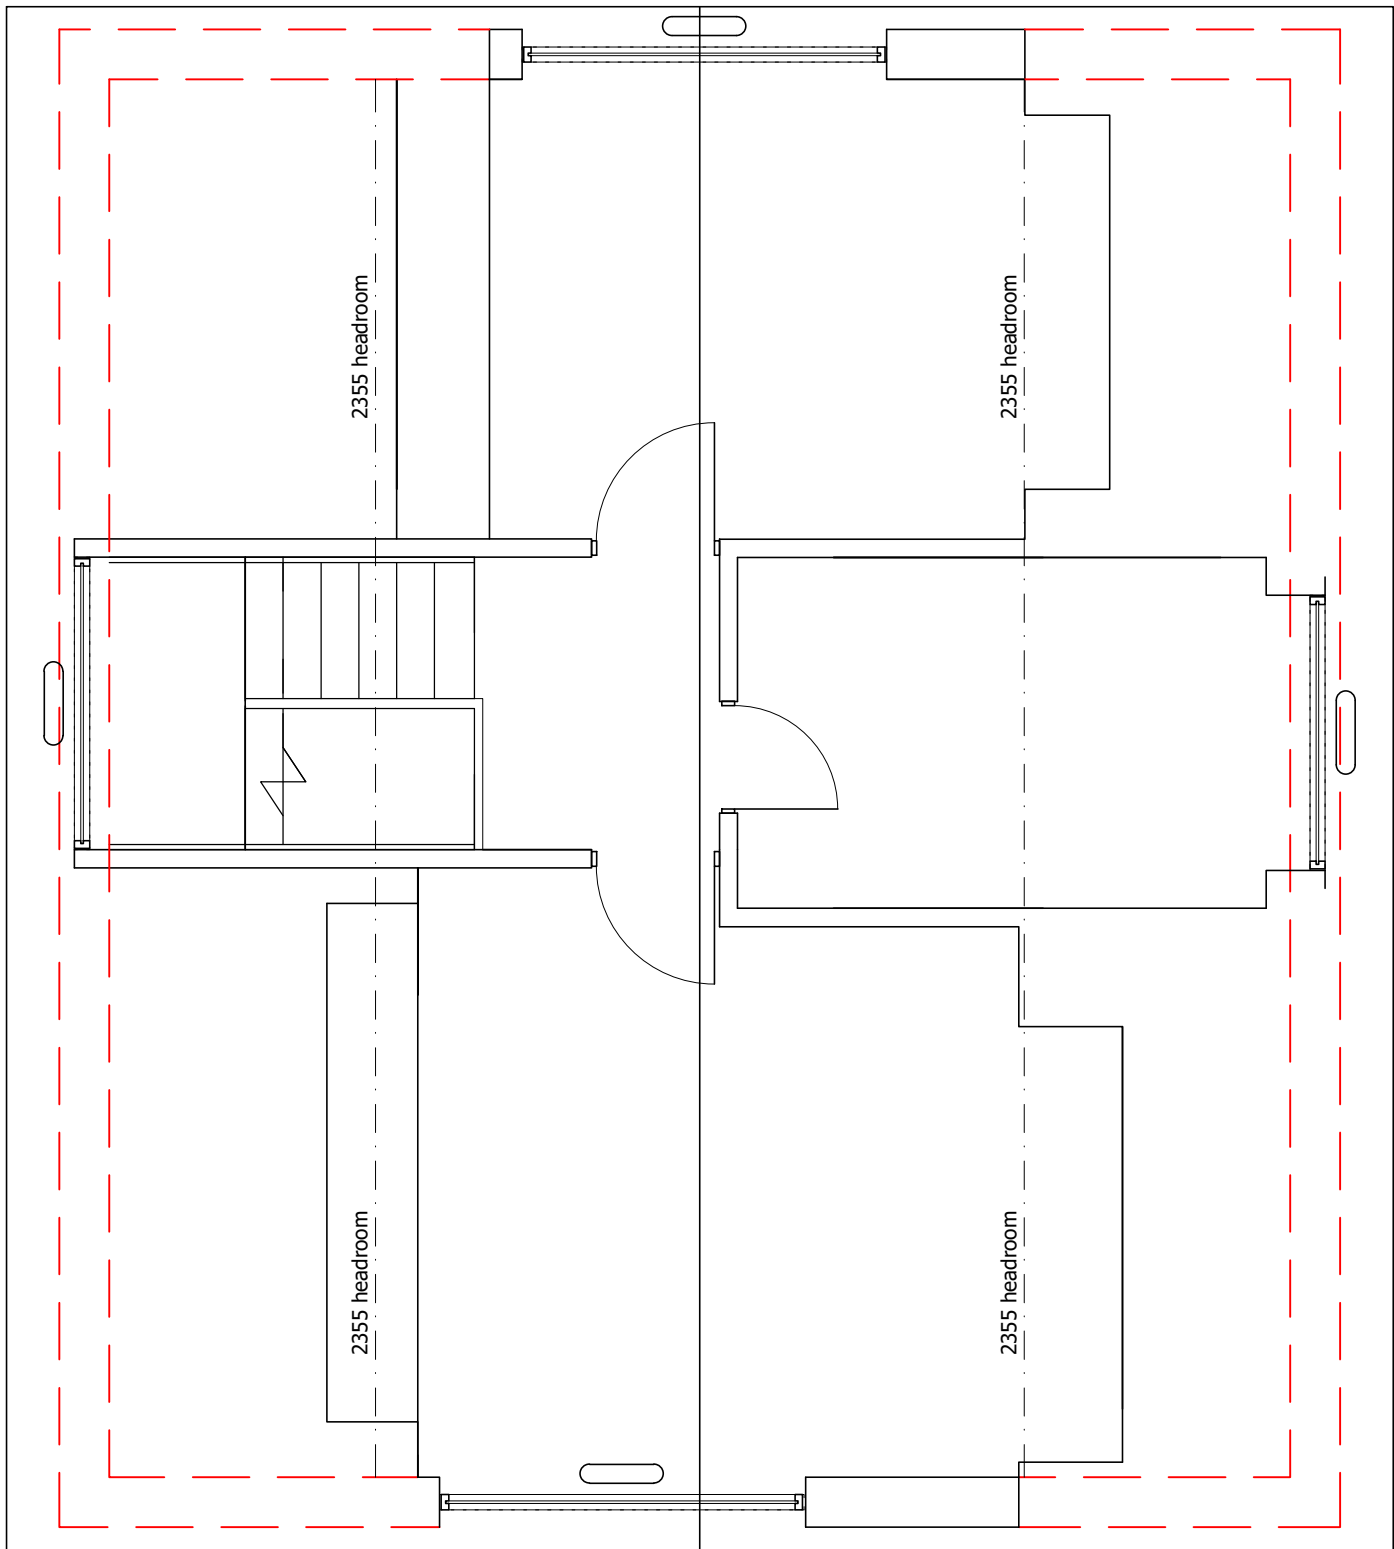

Existing first floor
scale A1 1:50, A3 1:100

revision	notes	date	drawn	check	revision	notes	date	drawn	check	revision	notes	date	drawn	check	client

this drawing is the copyright of the HRP Architects Ltd and must not be reproduced in whole or part or used for the execution of works without their permission. all dimensions to be checked on site prior to commencement of construction works and the architect notified of any discrepancy. figured dimensions are to be used in preference to scaled dimensions. no deviation from this drawing will be permitted without prior consent of the architect. all drawings are prepared subject to a full measured and structural survey of the buildings and site. all structural work is subject to the appointment of a structural engineer to confirm and agree the structural proposals. os promap licence no. 100020449.															
scale width 100mm @ a1 - 50mm @ a3															

HRP Architects Ltd

18 Limberline Spur
hilsea, portsmouth, hampshire, po3 5hj

tel: 023 9269 1843
fax: 023 9263 9722
email: info@hrp-architects.com
website: hrp-architects.com

project	Proposed Extension & Alterations, 89 St. Thomas Av Road, Hayling Island	drawn	mmh	checked	
date	Mar 20	status	Planning		
detail	Existing plans & elevations	a1 scale	as shown	a3 scale	8910 -BR01
				rev	