


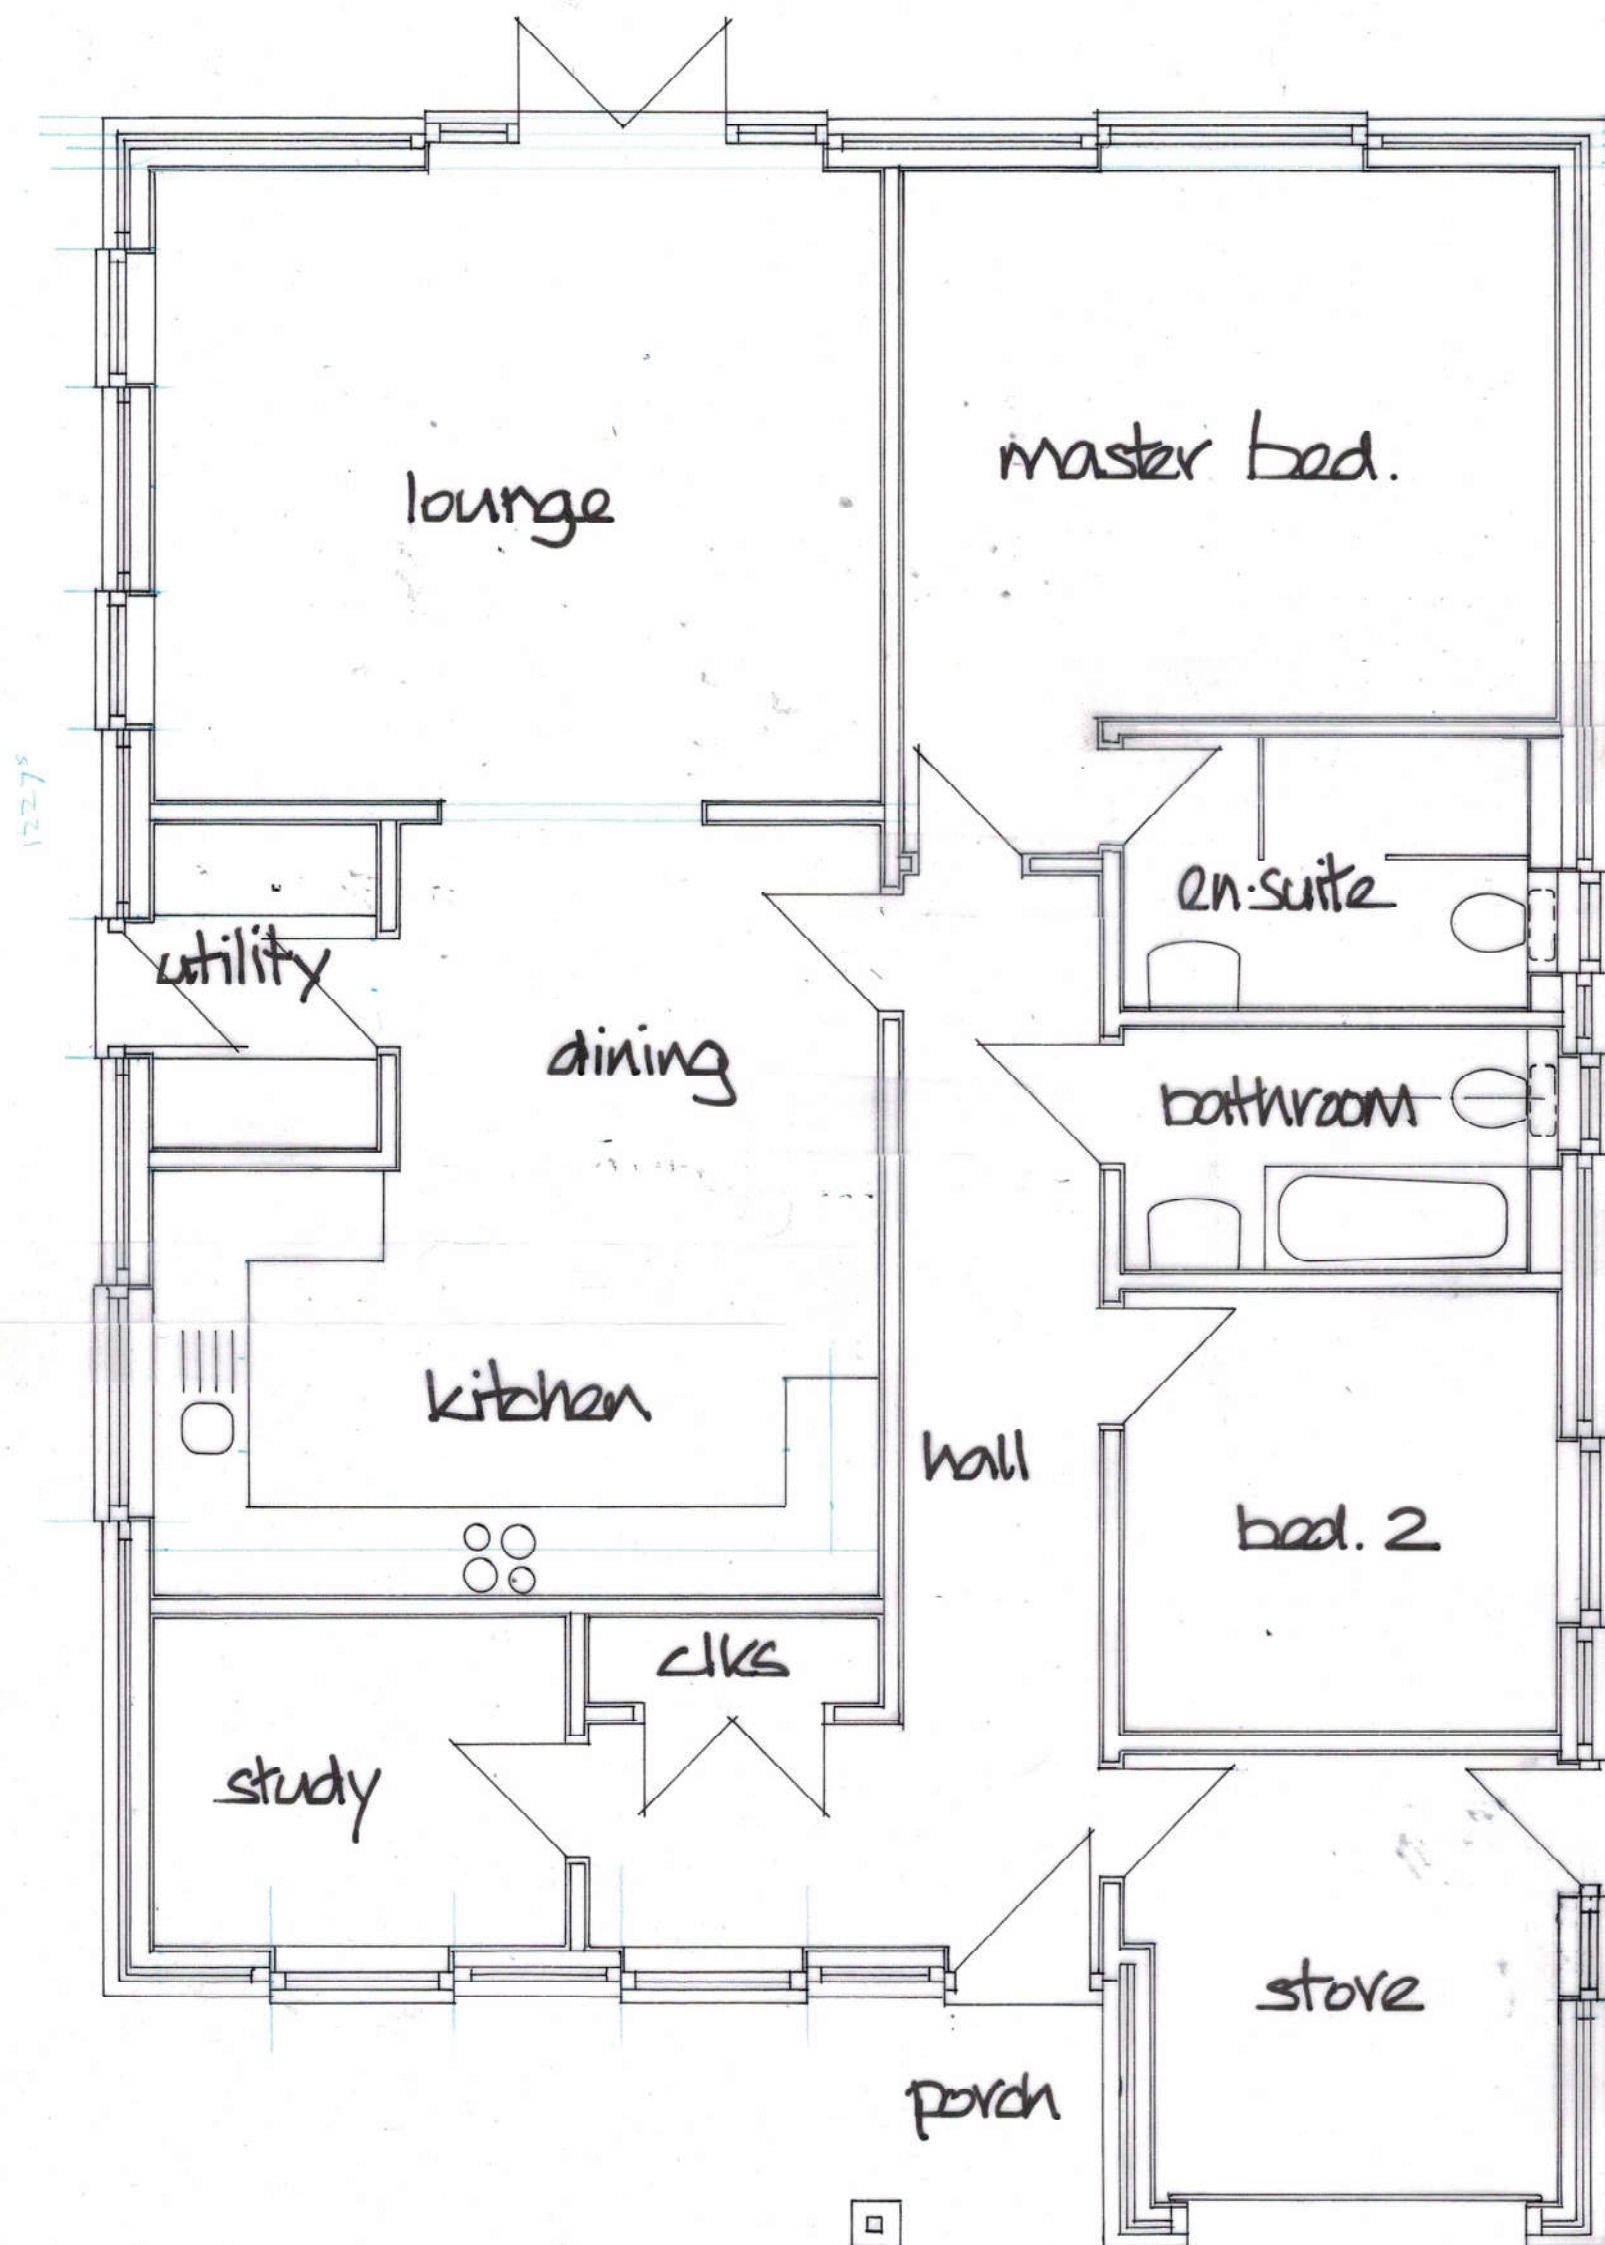

Derek Treagus Associates

ARCHITECTURAL SERVICES

No3-The Townhouse, 20 Nelson Road, Southsea,
Hampshire PO5 2AS

Tel: 07956 624094

Email: derek.treagus@gmail.com

Project REPLACEMENT DWELLING AT
33 PADNELL ROAD,
WATERLOOVILLE, HAMPSHIRE.

Client Mr & Mrs A Holdway

Subject Planning Drawing
Proposed Ground Floor

Date: May 2020

Scale: 1:50 @ A3

Rev:

Drg. No. 20/888/04

- Copyright reserved.
- All dimensions are to be site confirmed and should not be scaled unless for Planning purposes.
- Verify all queries with the office.