
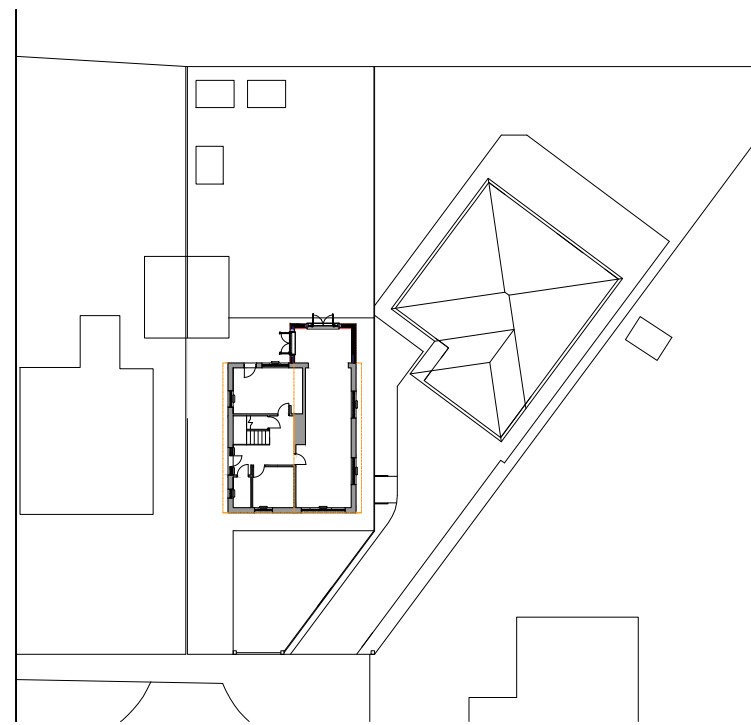



Existing rear (North) elevation scale A1 1:50, A3 1:100

0.5 0 0.5 1.0 1.5 2.0 2.5 3.0 3.5 4.0 4.5 5.0

1:50

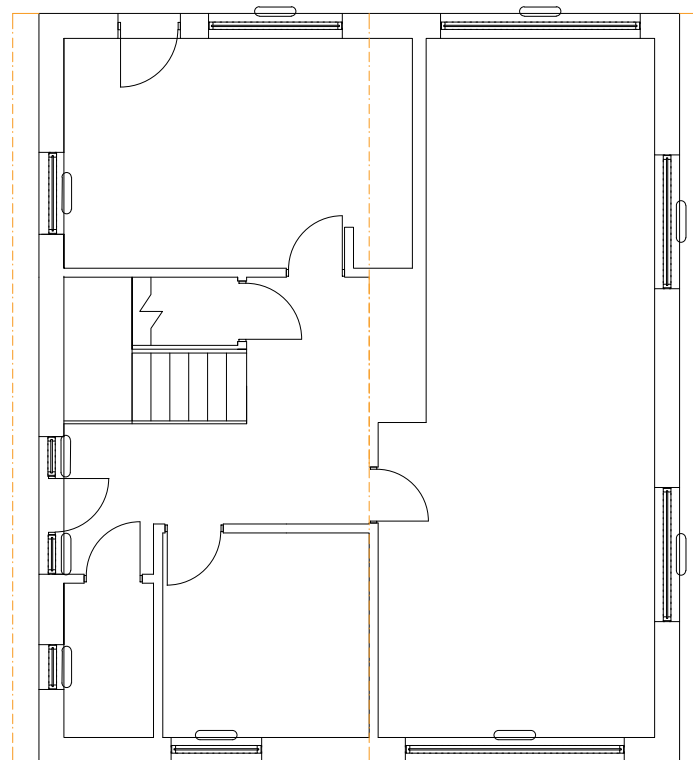

Existing ground floor scale A1 1:50, A3 1:100

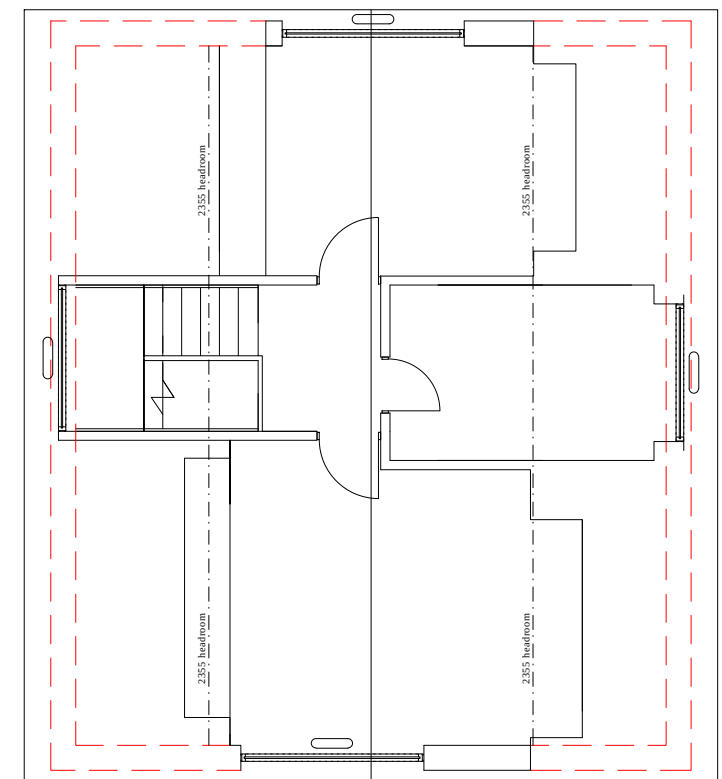

Existing first floor scale A1 1:50, A3 1:100

revision	notes	date	drawn	check	revision	notes	date	drawn	check	client	notes
											this drawing is the copyright of the HRP Architects Ltd and must not be reproduced in whole or part or used for the execution of works without their permission. all dimensions to be checked on site prior to commencement of construction works and the architect notified of any discrepancy. figured dimensions are to be used in preference to scaled dimensions. no deviation from this drawing will be permitted without prior consent of the architect. all drawings are prepared subject to a full measured and structural survey of the buildings and site. all structural work is subject to the appointment of a structural engineer to confirm and agree the structural proposals. os promap licence no. 100020449.

			HRP Architects Ltd		
18 Limberline Spur hilsea, portsmouth, hampshire, po3 5hj			tel: 023 9269 1843 fax: 023 9263 9722 email: info@hrp-architects.com website: hrp-architects.com		
project	Proposed Extension & Alterations, 89 St. Thomas Av Road, Hayling Island	drawn mmh date Mar 20	checked	status Planning	
detail	Existing plans & elevations	a1 scale as shown a3 scale	8910	-BR01	rev