




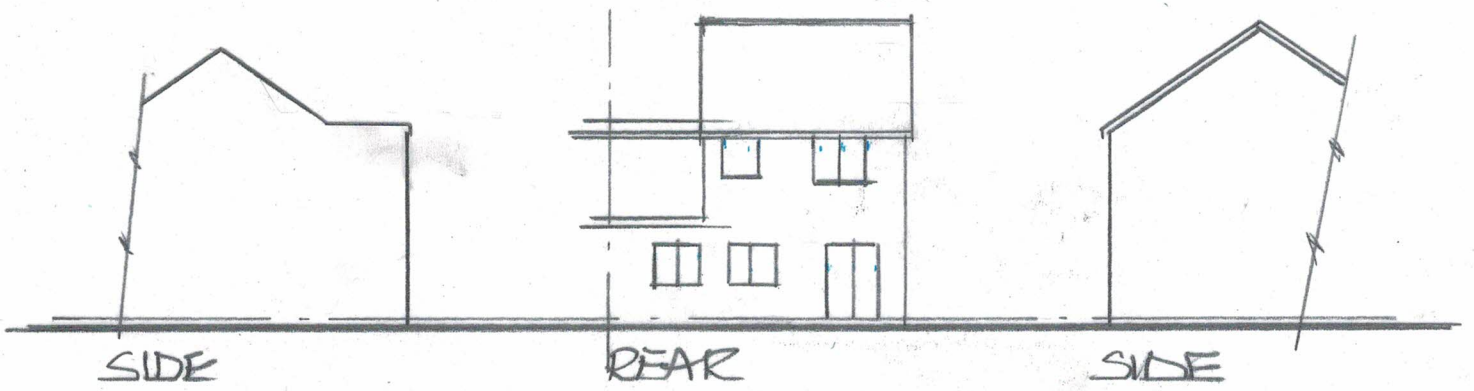

Scale 1:200 0 2 4 6

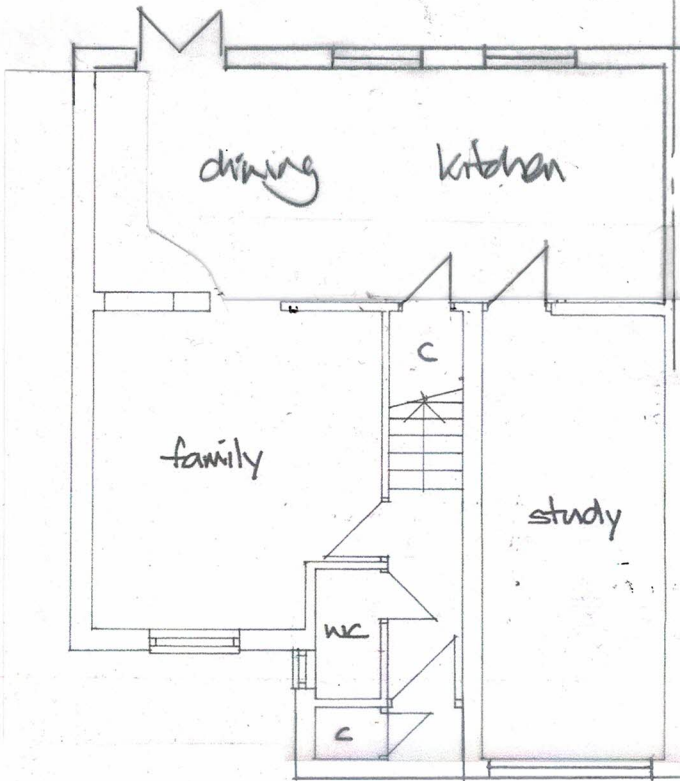

GROUND

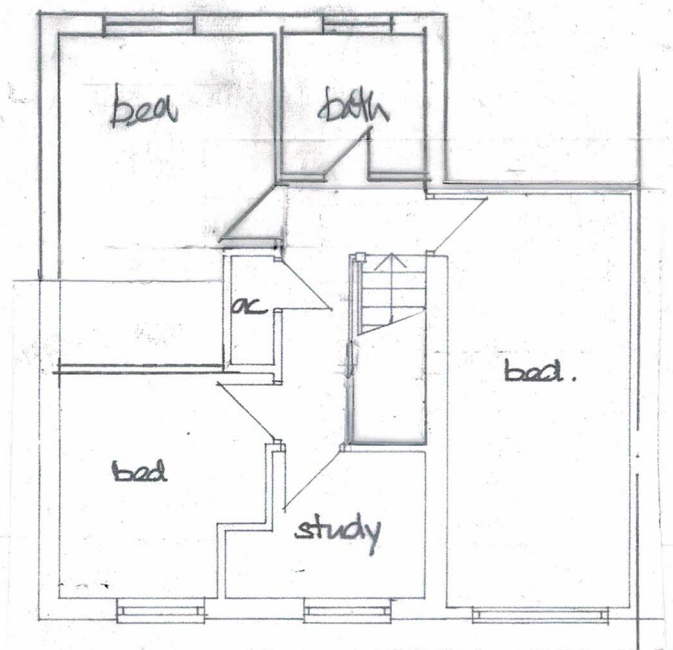

FIRST

Scale 1:100