


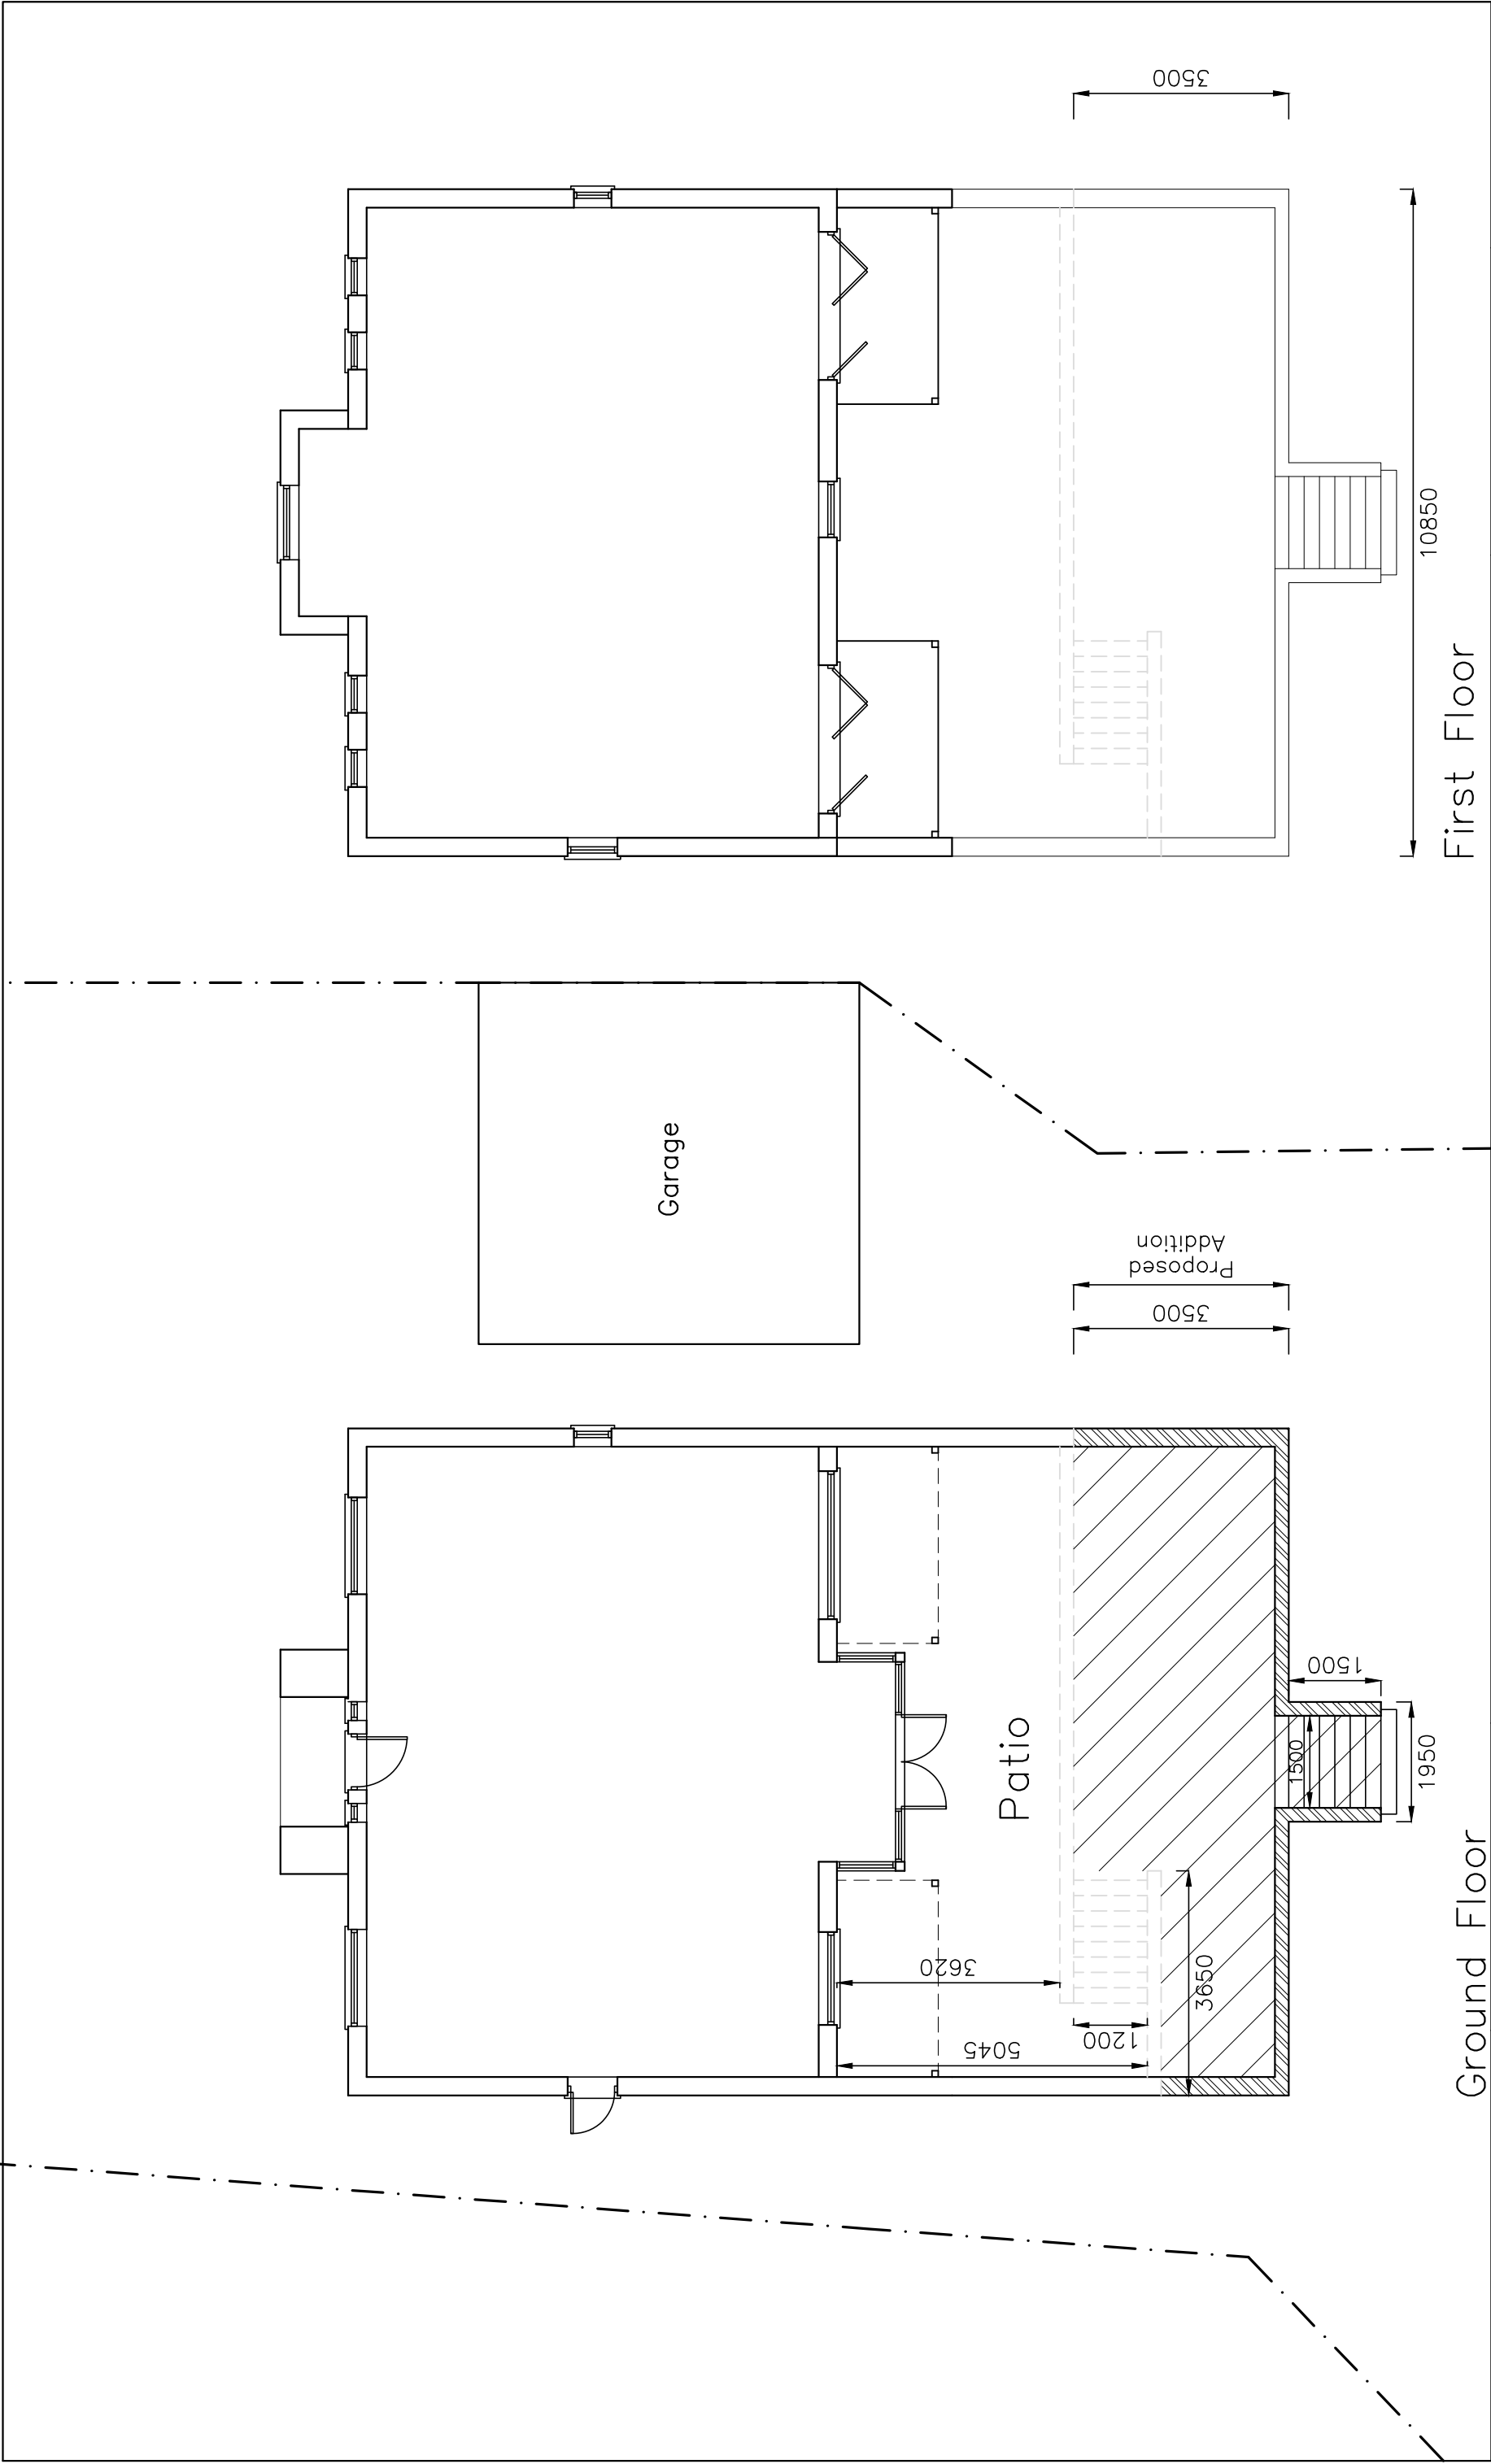

CAD Critchley Architecture And Design Ltd. Contact: 02392 474 919 info@caad.online The Old Brewery,15E South Street, Havant, PO9 1BU	Proposed Plans Revisions a) Amendment 11/08/2020 CAL b) Amendment 20/08/2020 CAL c) d)	38 Portsea View, Bedhampton. PO9 3FE Scale A1=1:50, A3=1:100 Drawn CAL Date 11/08/2020	20053-401B	
10m	10m	20m	30m	40m