



10 LONDON ROAD PURBROOK - Location Plan

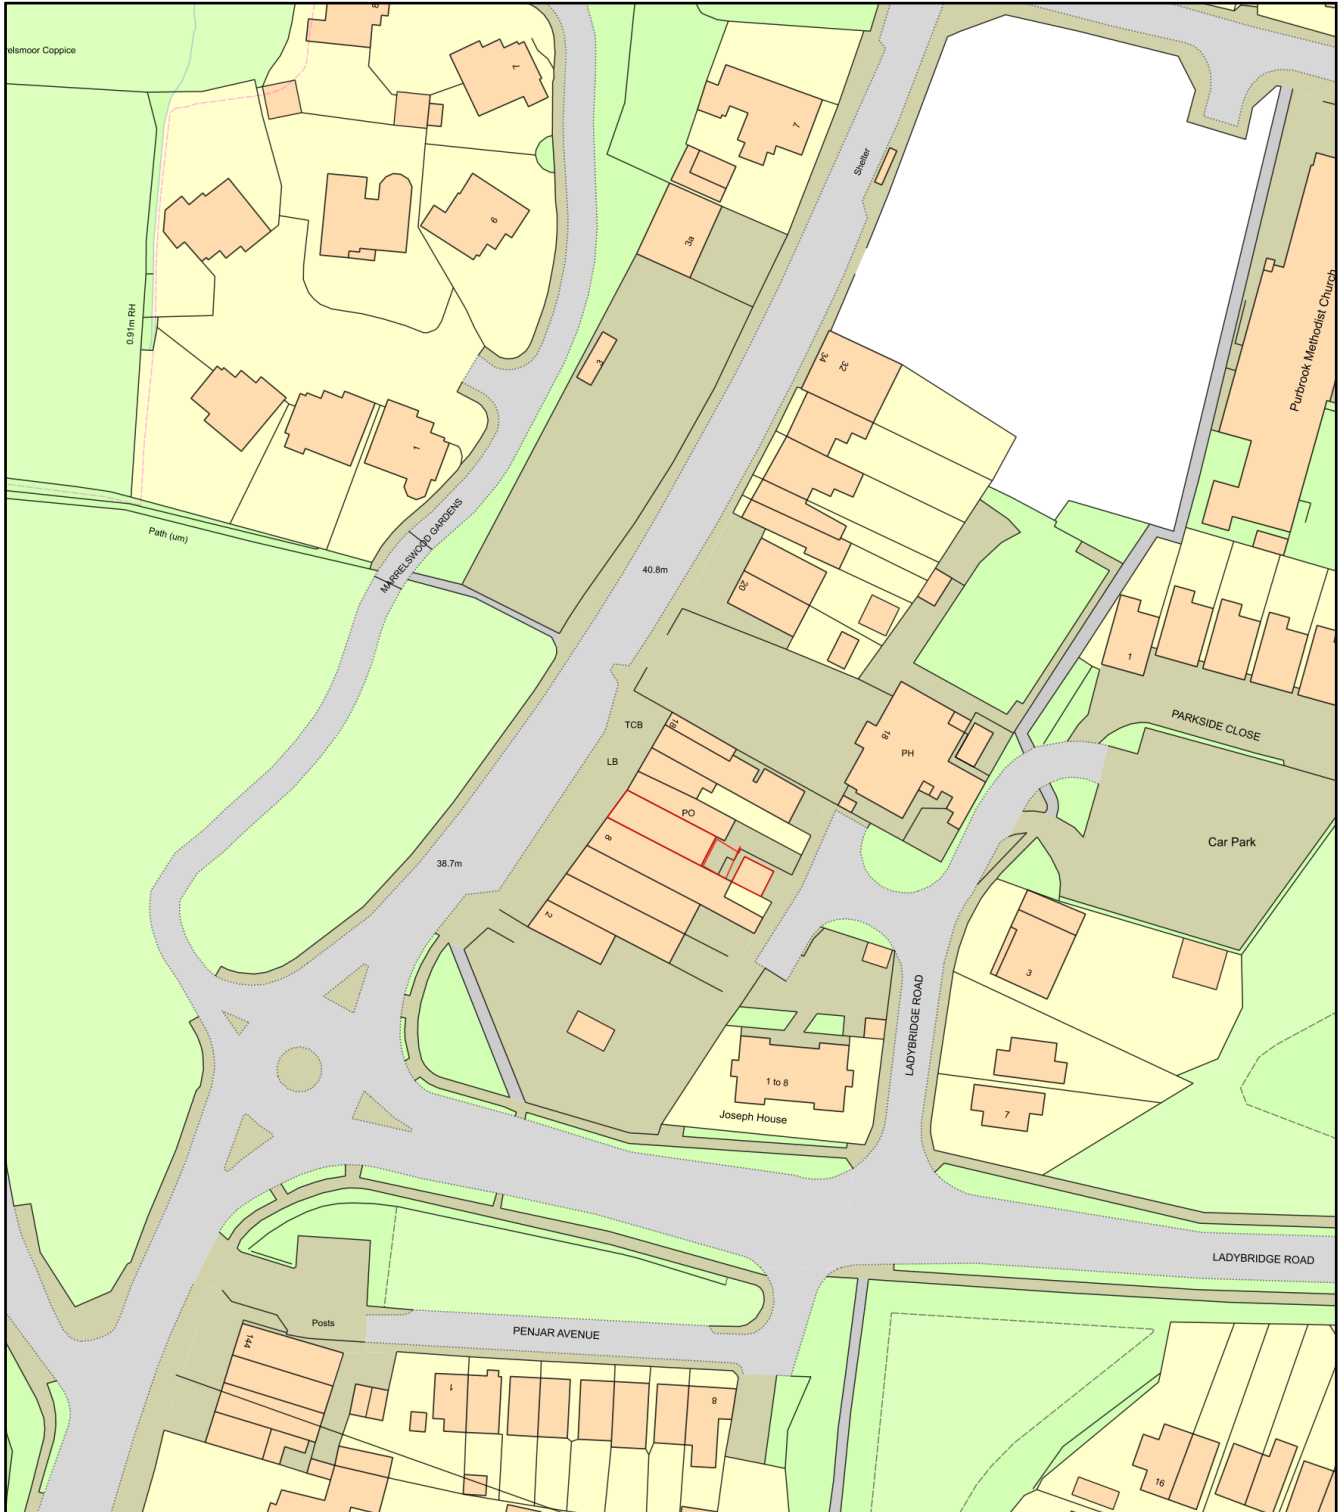

0 50
Metres

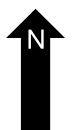

Plan Produced for: SUN OF A BEACH PURBROOK

Date Produced: 23 Oct 2019

Plan Number/Project ID: TQRQM19296164200377

Scale: 1:1250 @ A4