

TO JUNCTION

10600

5500

DROPPED KERB INCLUDING TRANSITION


SCALE 1:50

0 1000 2000


KEY

- EXISTING WALL
- REQUESTED RECONSTRUCTION OF WALL
- GRASS VERGE
- NEW TARMAC
- BRICKED DRIVE

GRADIENT FOR ROAD FROM
NW TO SE IS ROUGHLY 17
50 DOWN PER 1000 LENGTH

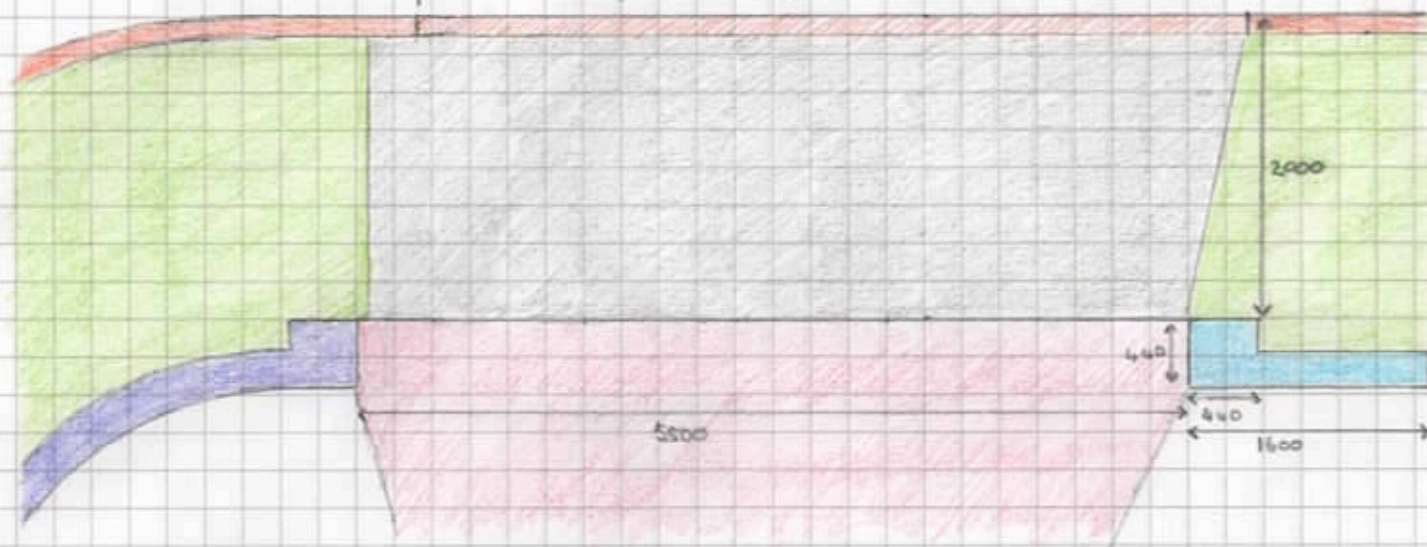


ABOVE

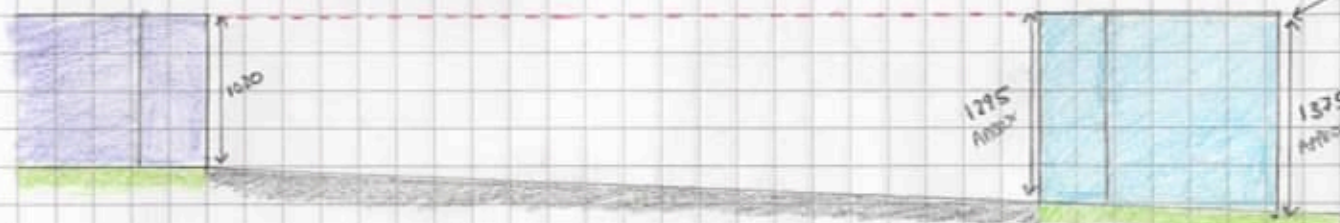

TO BE SAME CURVE AS
EXISTING WALL

SIDE

THE BRICK WORK WILL MATCH EXISTING WALL,
AESTHETIC OF AREA & OUR HOUSE.

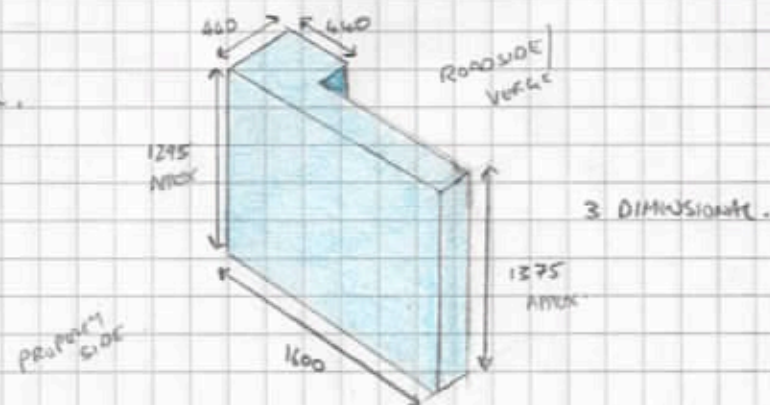

3 DIMENSIONAL.

PROPERTY
SIDE

ROADSIDE
VERGE