


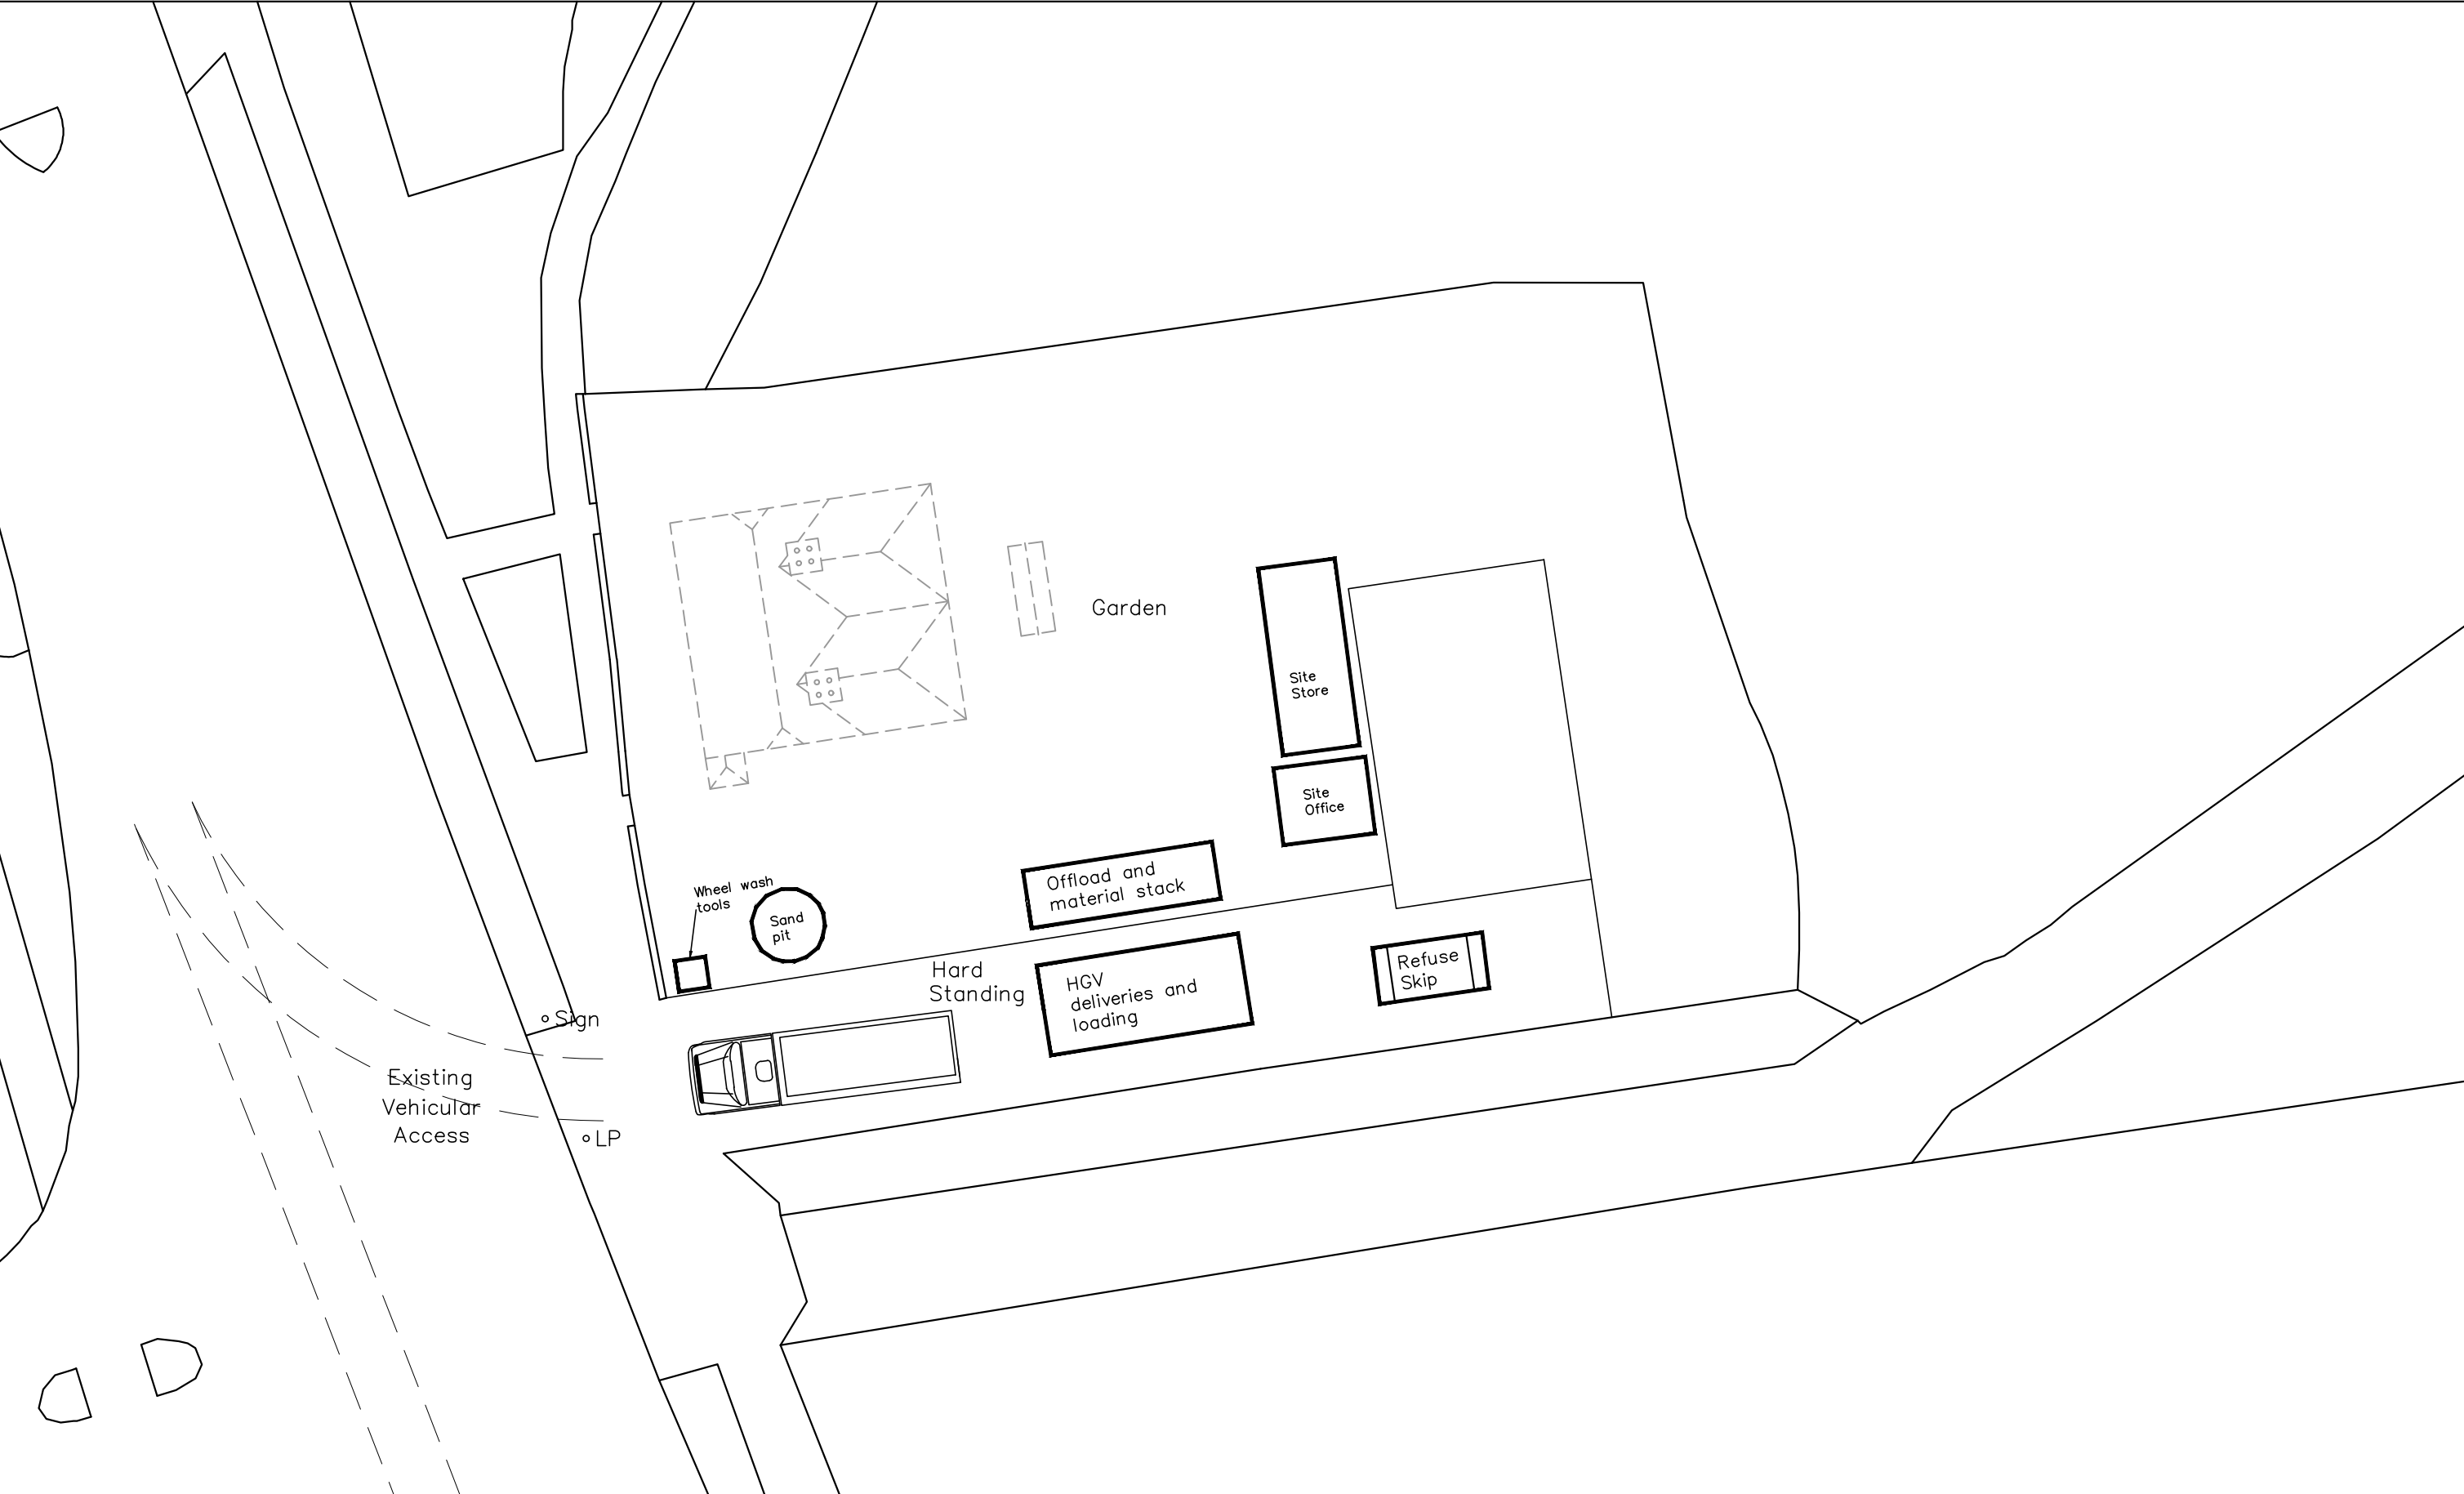


59 & 61
Langstone Road,
Havant,
Hampshire,
PO9 1RB

Construction Management Plan			
Revisions	a)	Layout Revisions.	29/08/19 JGF
	b)		
	c)		
	d)		

CAD

Critchley Architecture And Design Ltd.
Contact: 02392 474 919 | info@caad.online
The Old Brewery,15E South Street, Havant, PO9 1BU

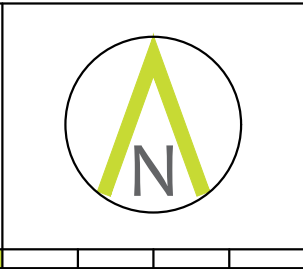

Scale A3 = 1:200
Drawn SAR/JGF
Date 15/08/19

19008-121^A

