
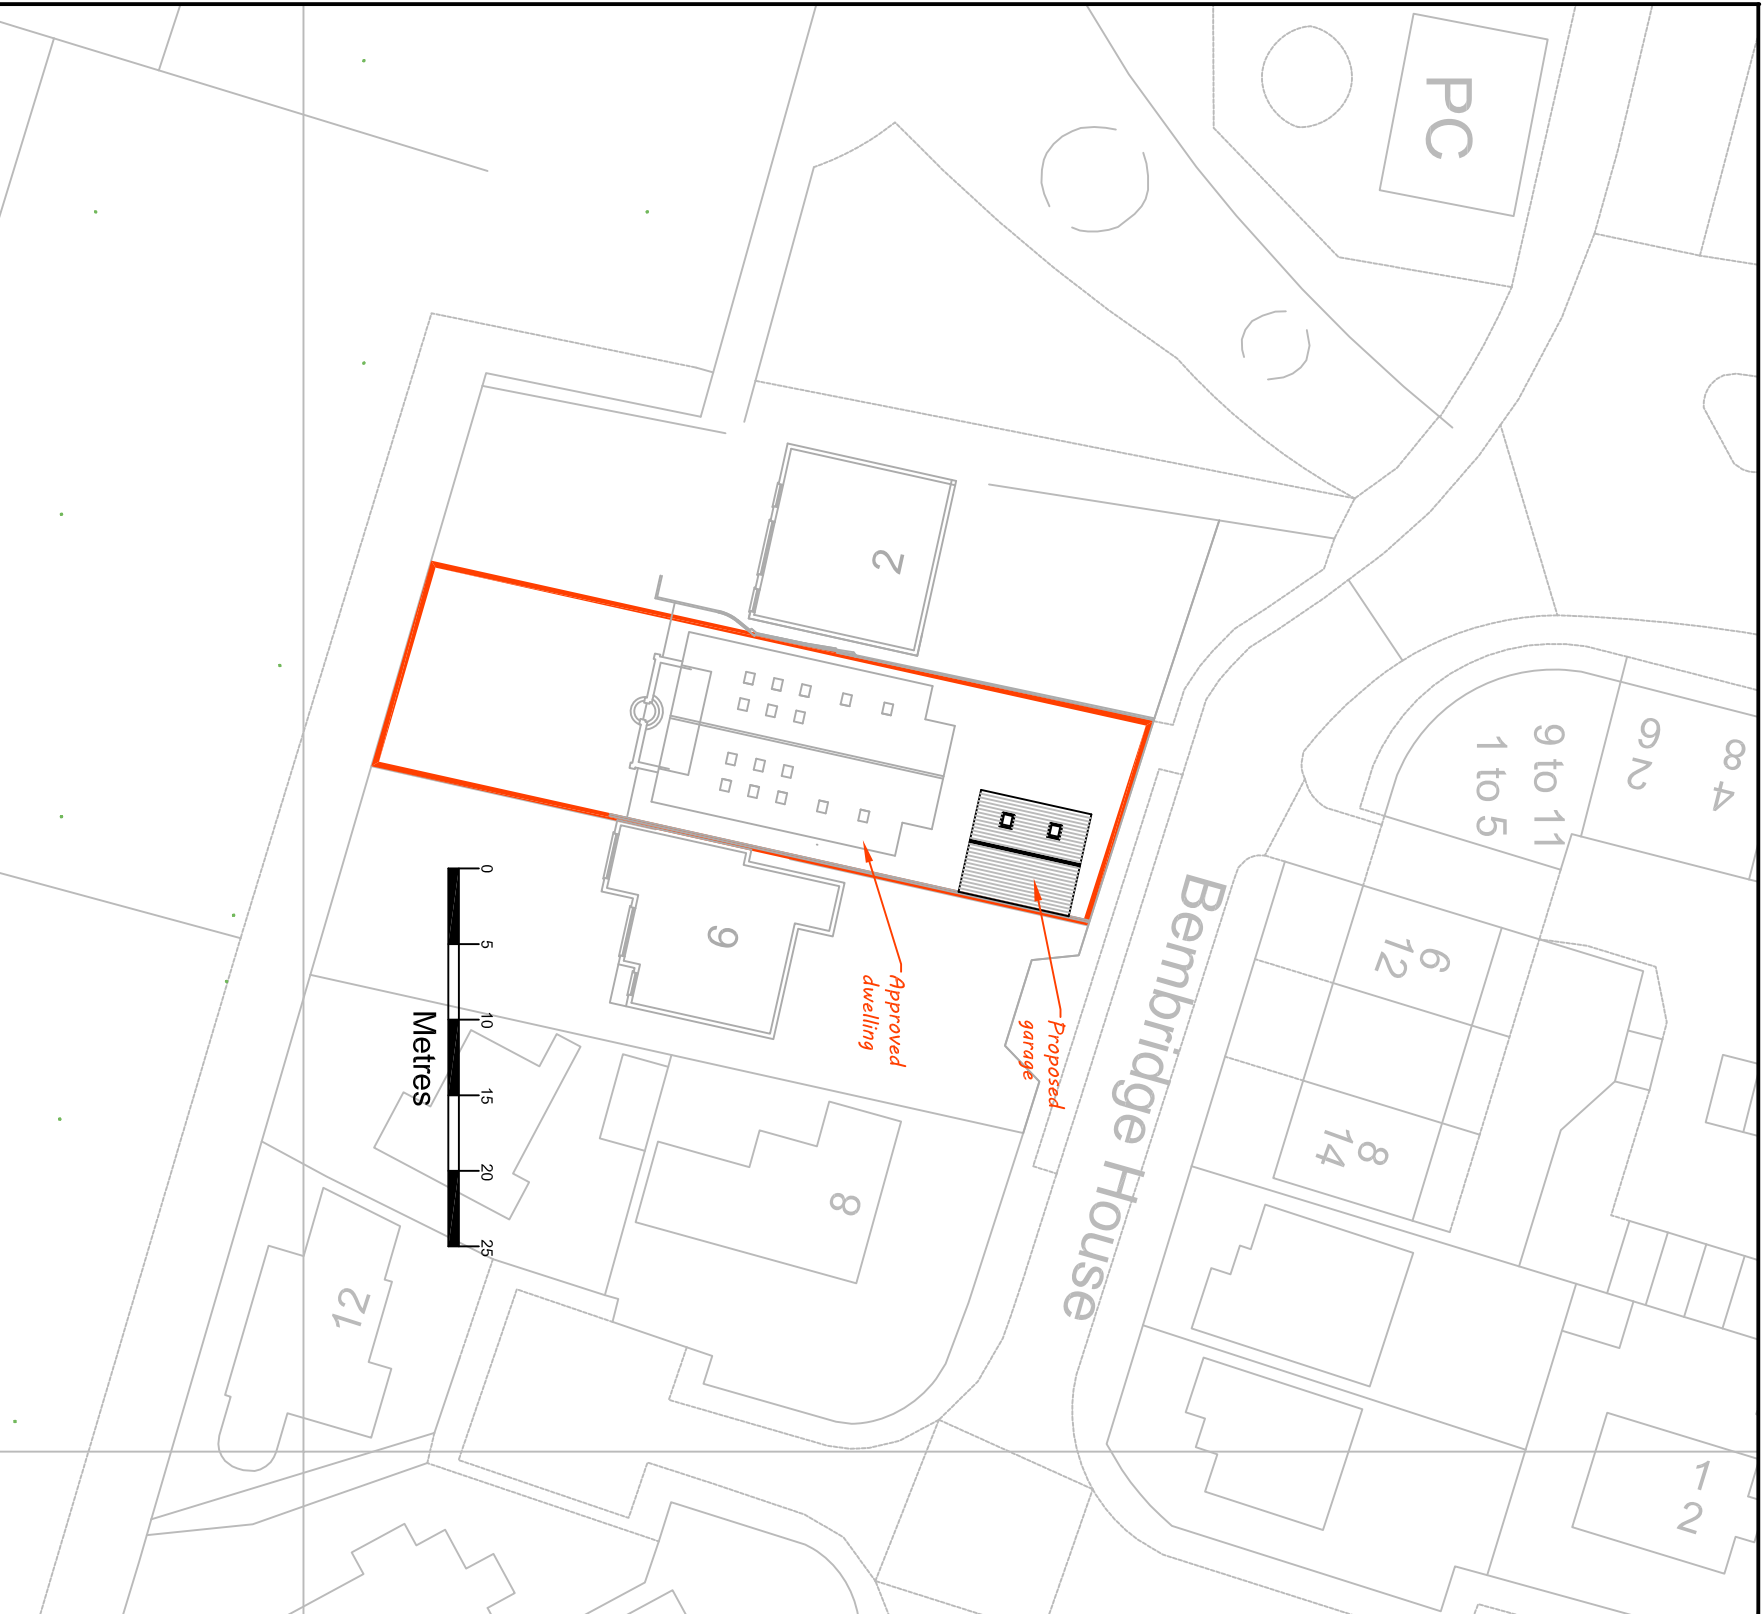


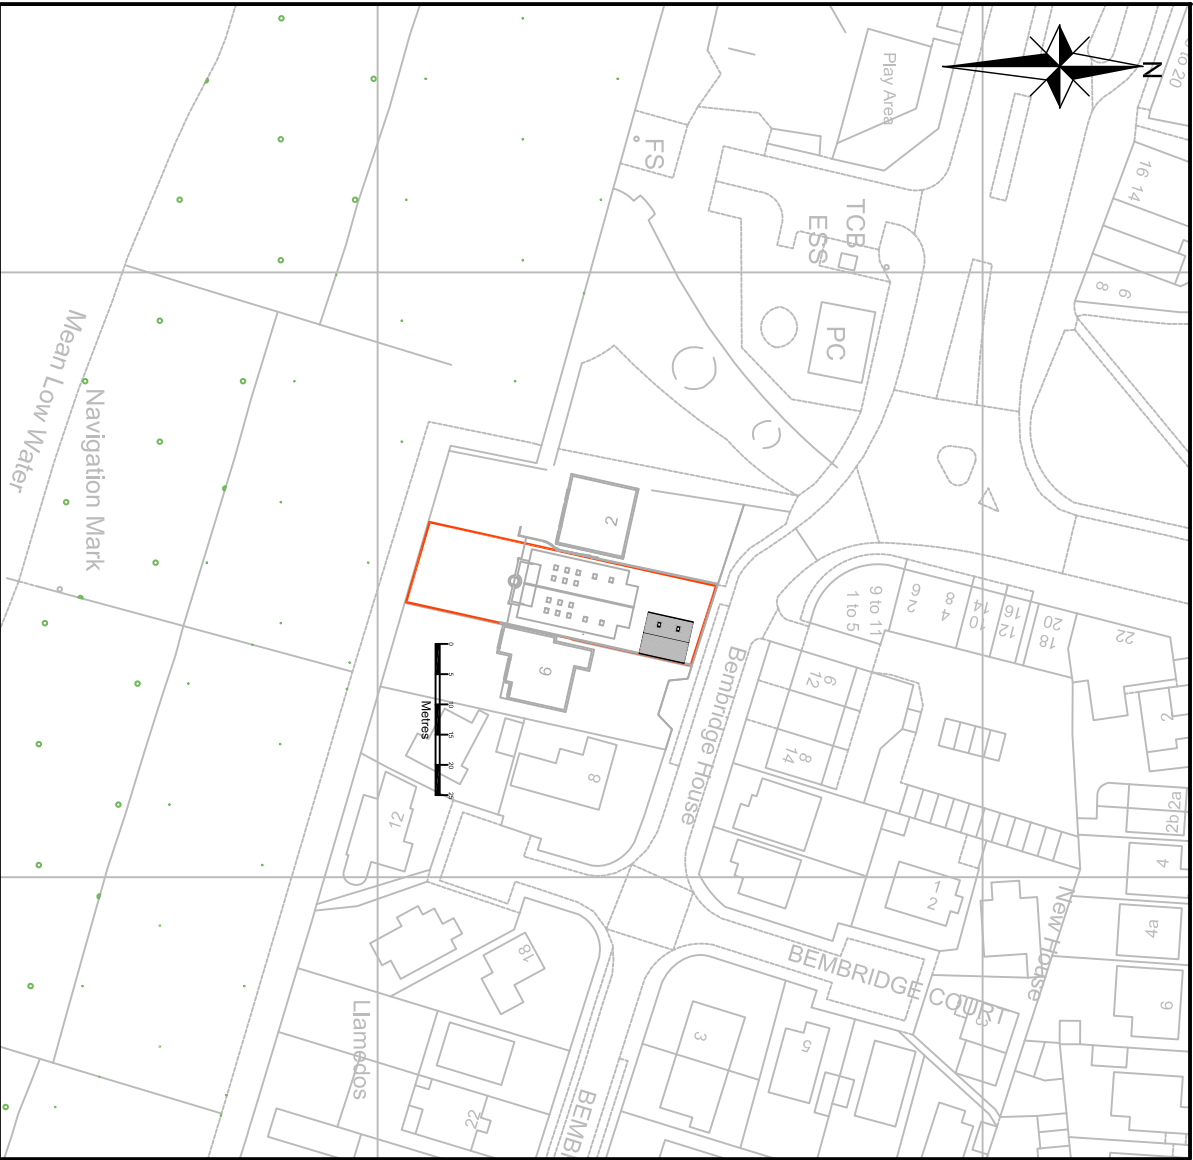

OS Serial No OI 1311355

Mapping supplied by:
Latitude Mapping Limited

		Architectural & Civil Engineering Design 143 Station Road, Liss, Hants. GU33 7AJ Tel 01730 894988 e-mail: enquiries@acedesigns-ltd.co.uk www.ace-designs.co.uk		Job Title Proposed detached garage at 4 Bembridge Drive, Hayling Island		Client Mr and Mrs Adams-Madgwick		Scale 1/1250:1/500@A3	Date May 20	Designed GG	
Drawing Title Site and Block Plan				Drawn EV	Checked GG	Approved		Job No 190103	Drawing No 190103 / 201	Rev	