




PHYSICAL SCALE IN METERS @ 1:100

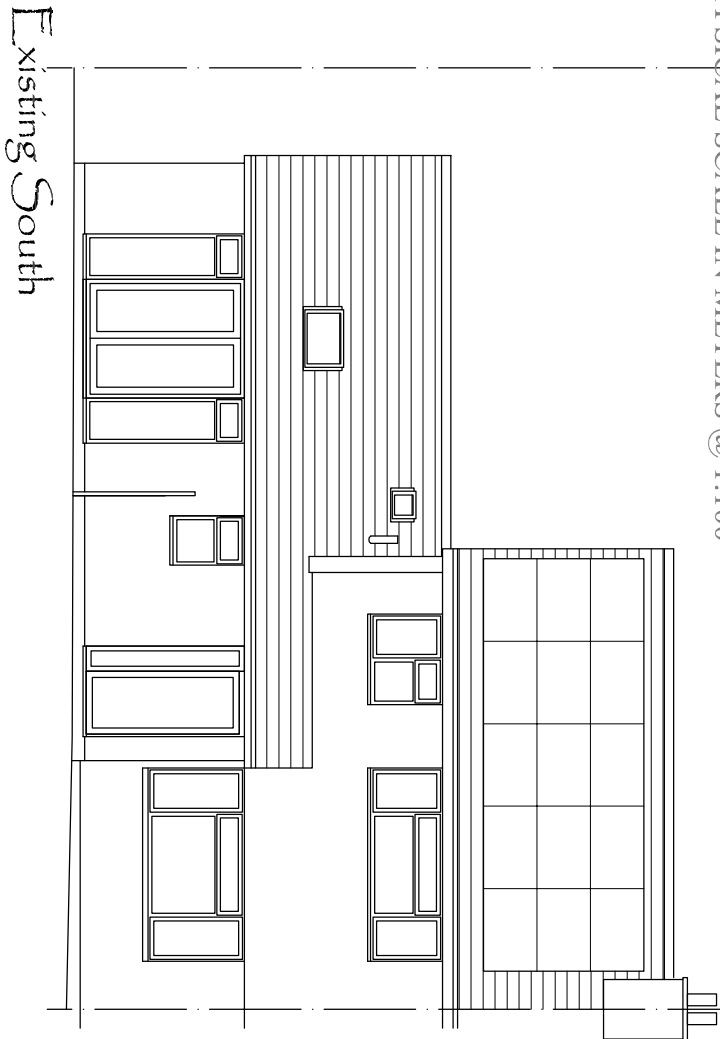


Existing South

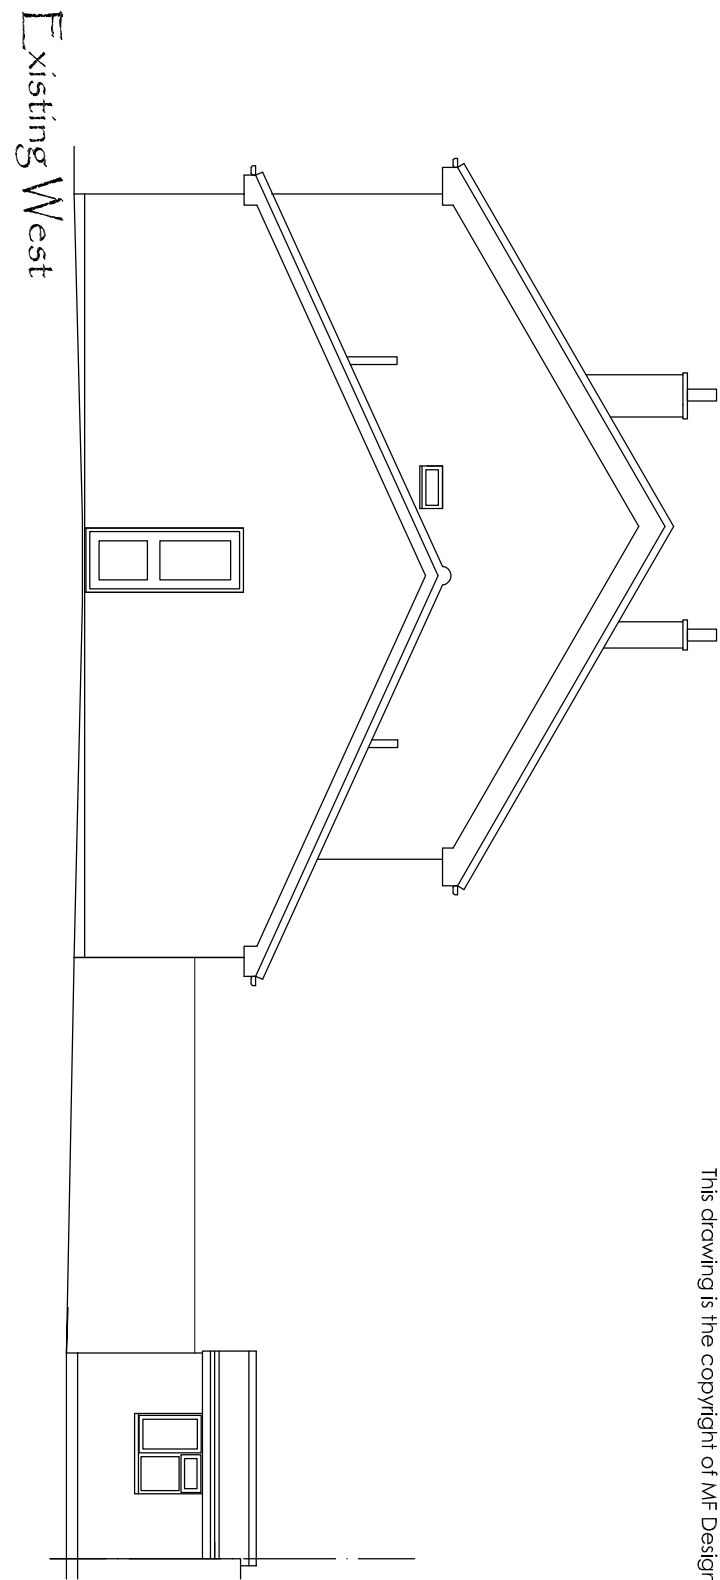


Existing West

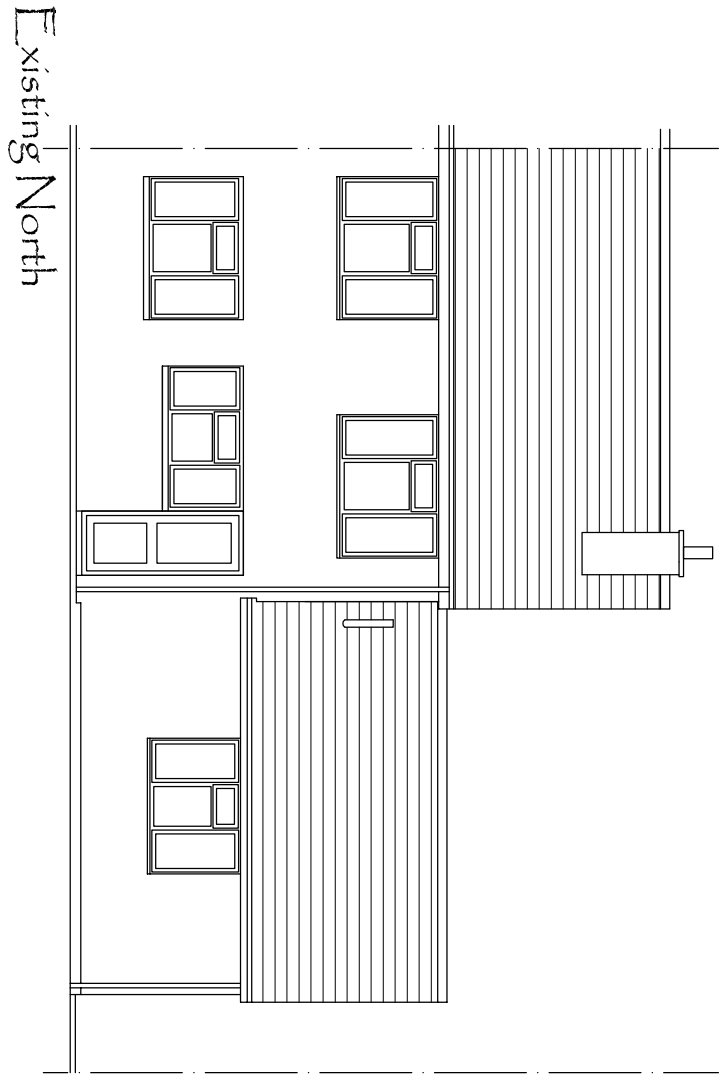

Existing North

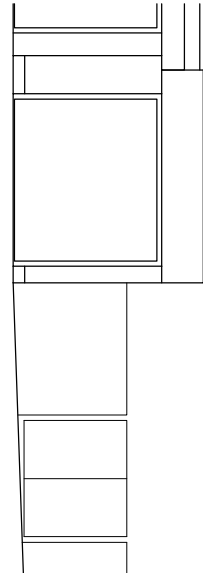

Existing Garage East

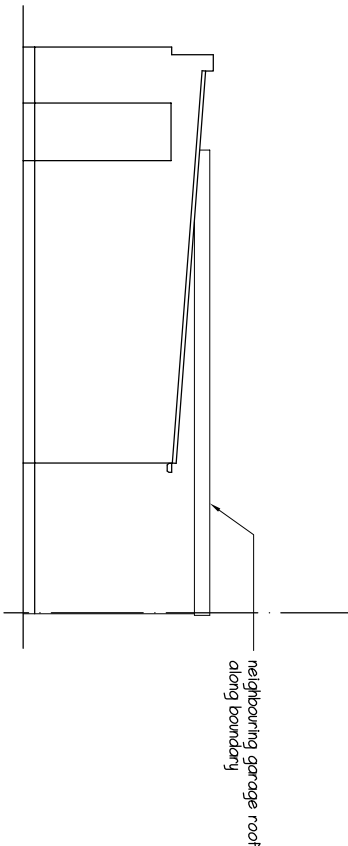

Existing Garage North

NOTES:
This drawing has been produced solely for PLANNING/DESIGN.
Do not Scale from this Drawing except for planning purposes.
Any drainage shown is presumed and to be checked on site before commencement of works.
This drawing is the copyright of MF Designs Ltd.

mf designs ltd

Chartered Architects

36 Grove Road • Havant • Hampshire • PO9 1AR
Director: Martin Farrer RIBA • Co Registration No.4507379

U/F 02392 470967
e admin@mfdesigns.org.uk



EXISTING SURVEY - 6 Highlands Close, Emsworth. PO10 7JP

Date: Nov 2019
Scale: 1:100

Job No: 3226
Dwg No: EX_02