




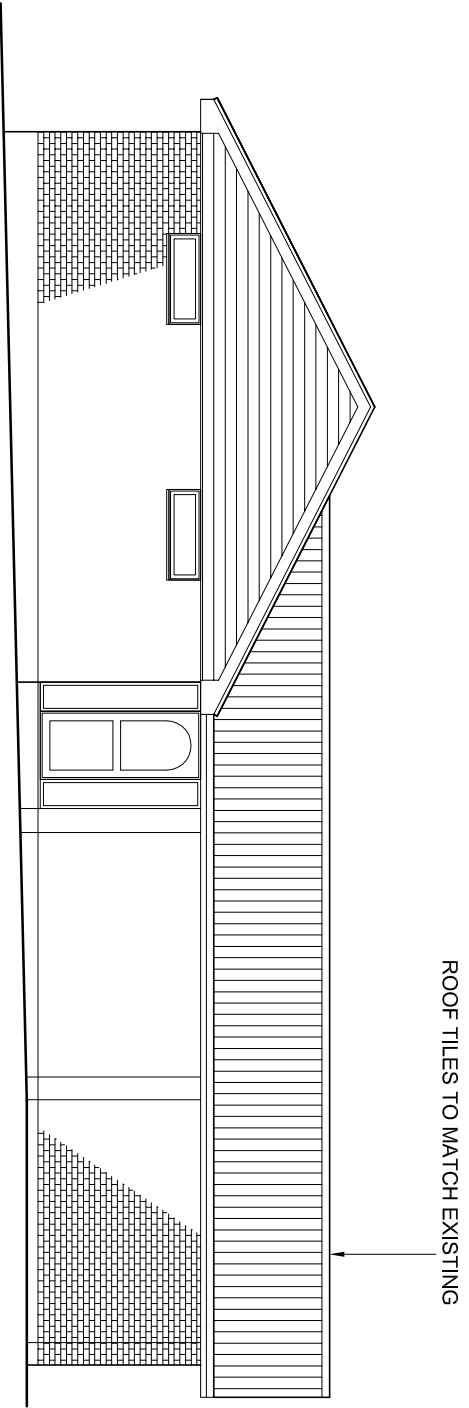


PROPOSED FRONT ELEVATION.

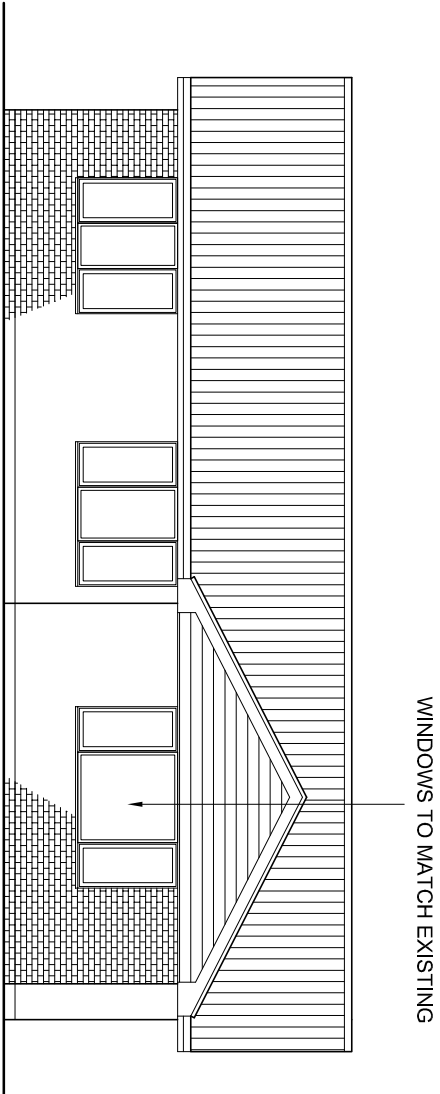


PROPOSED FLANK ELEVATION.

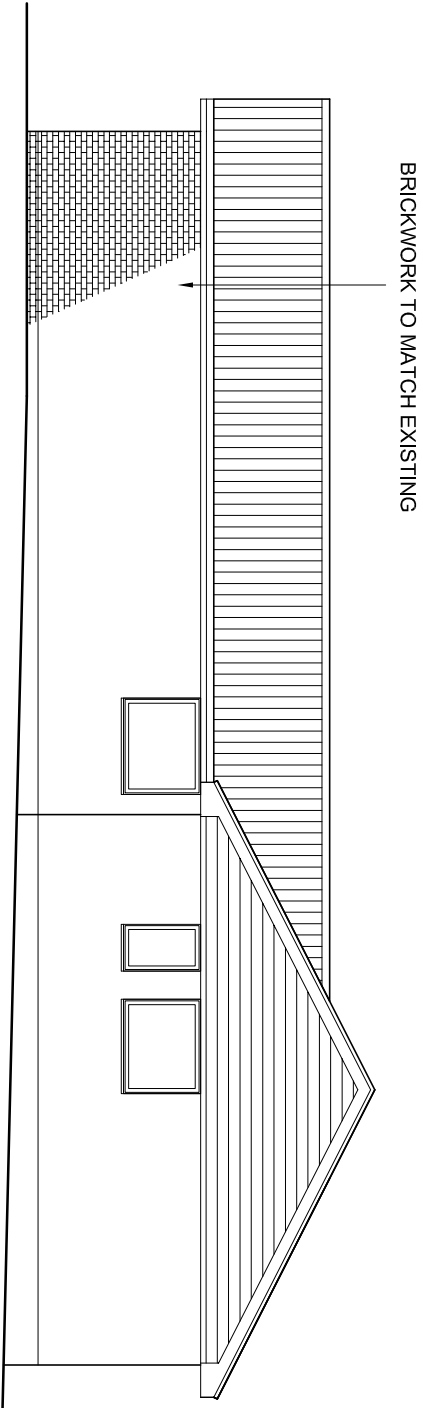

PROPOSED REAR ELEVATION.

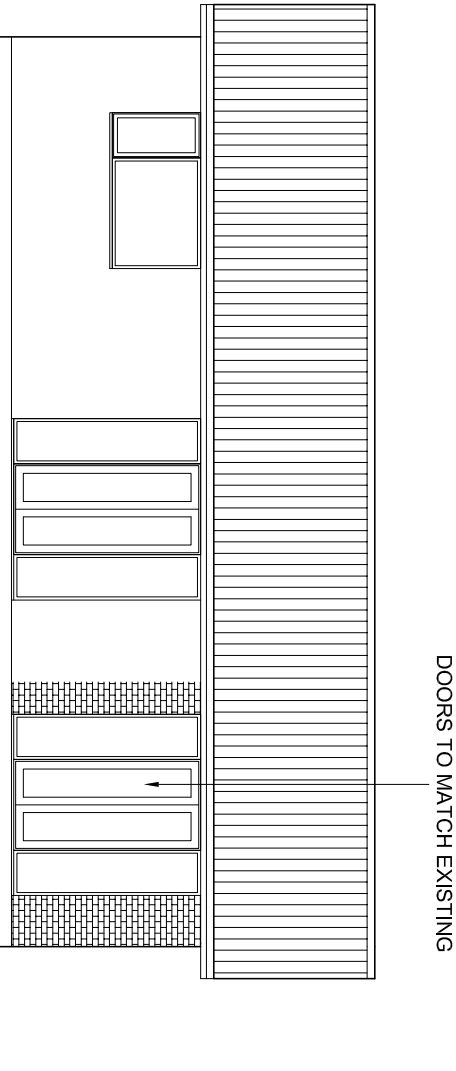

PROPOSED FLANK ELEVATION.

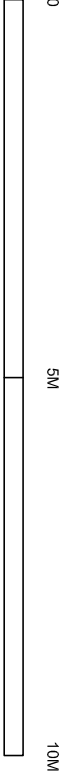

PROPOSED SINGLE STOREY EXTENSIONS TO FRONT & FLANK ELEVATIONS.

25 HAPENNY DELL, WATERLOOVILLE, HANTS, PO7 5RQ
PROPOSED ELEVATIONS.

MR & MRS R. PARSONS

SCALE. 1:100 @ A3
DATE. JULY 2020