
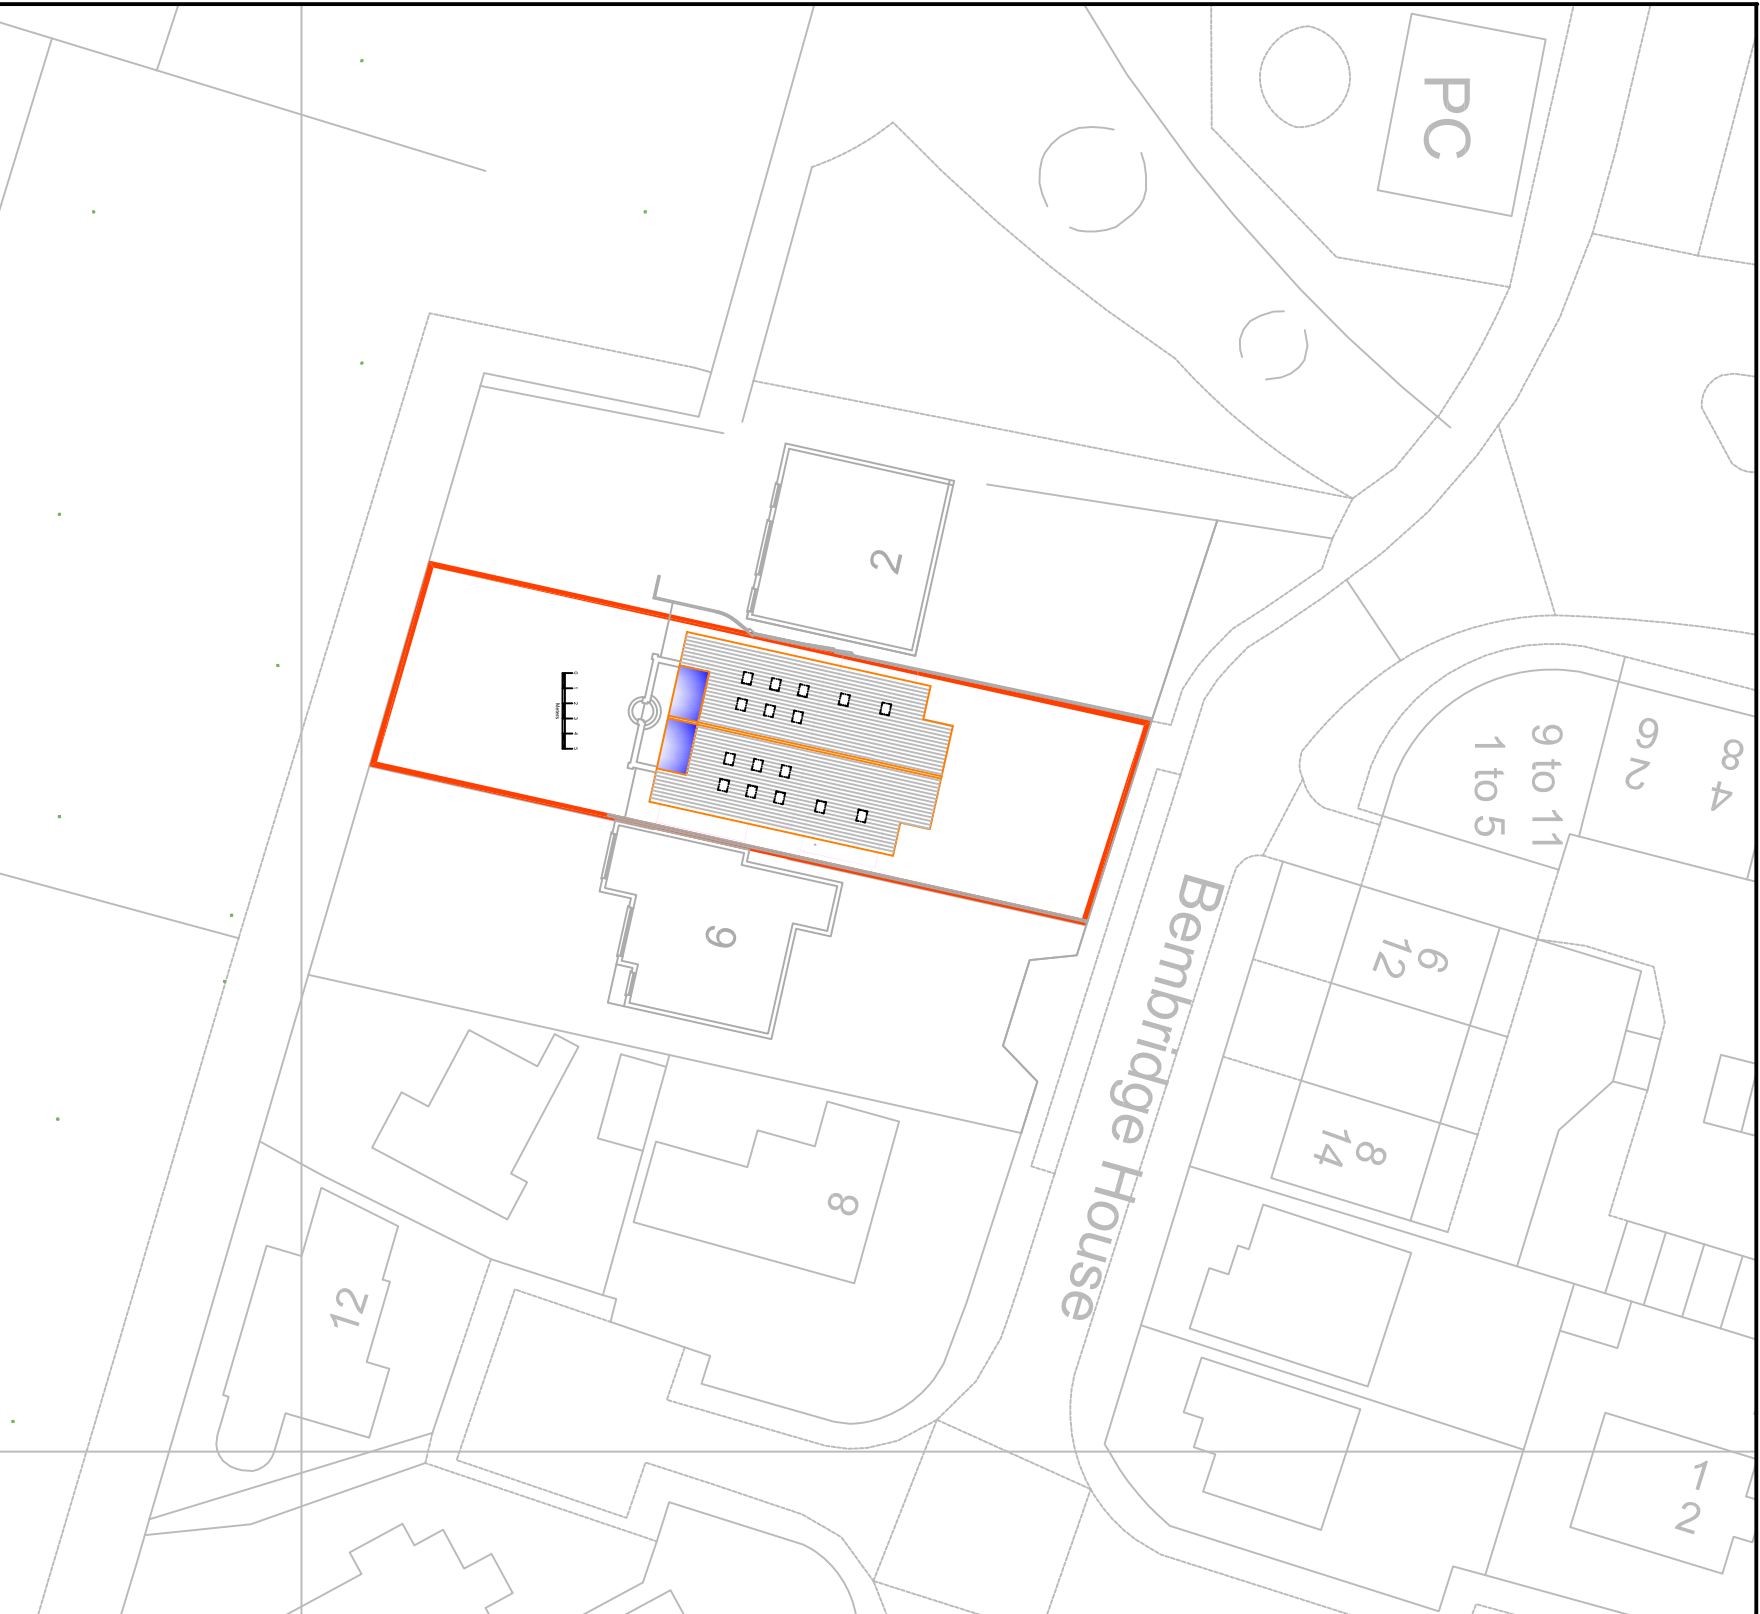
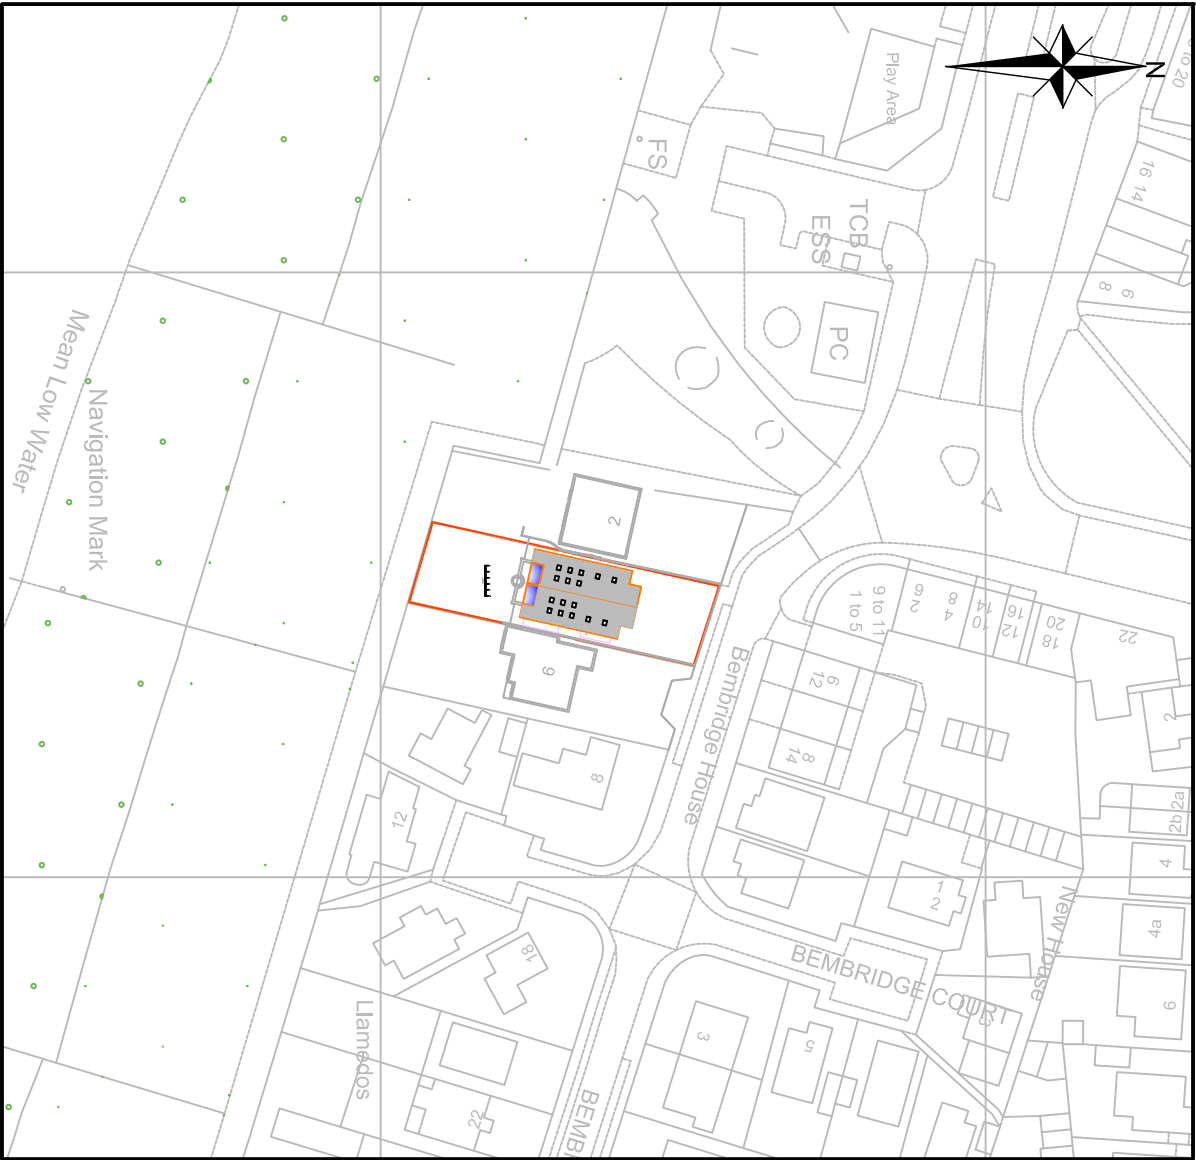


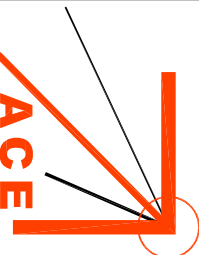

OS Serial No OI 1311355

Mapping supplied by:
Latitude Mapping Limited

		Architectural & Civil Engineering Design 143 Station Road, Liss, Hants. GU33 7AJ Tel 01730 894988 e-mail: enquiries@acedesigns-ltd.co.uk www.ace-designs.co.uk		Job Title Proposed extension and alterations including 2nd floor level at 4 Bembridge Drive, Hayling Island		Client Mr and Mrs Adams-Madgwick		Scale 1/1250:1/500@A3		Date May 20		Designed GG	
Drawing Title Site and Block Plan								Drawn EV		Checked GG		Approved	
								Job No 190103		Drawing No 190103 / 101		Rev A	