



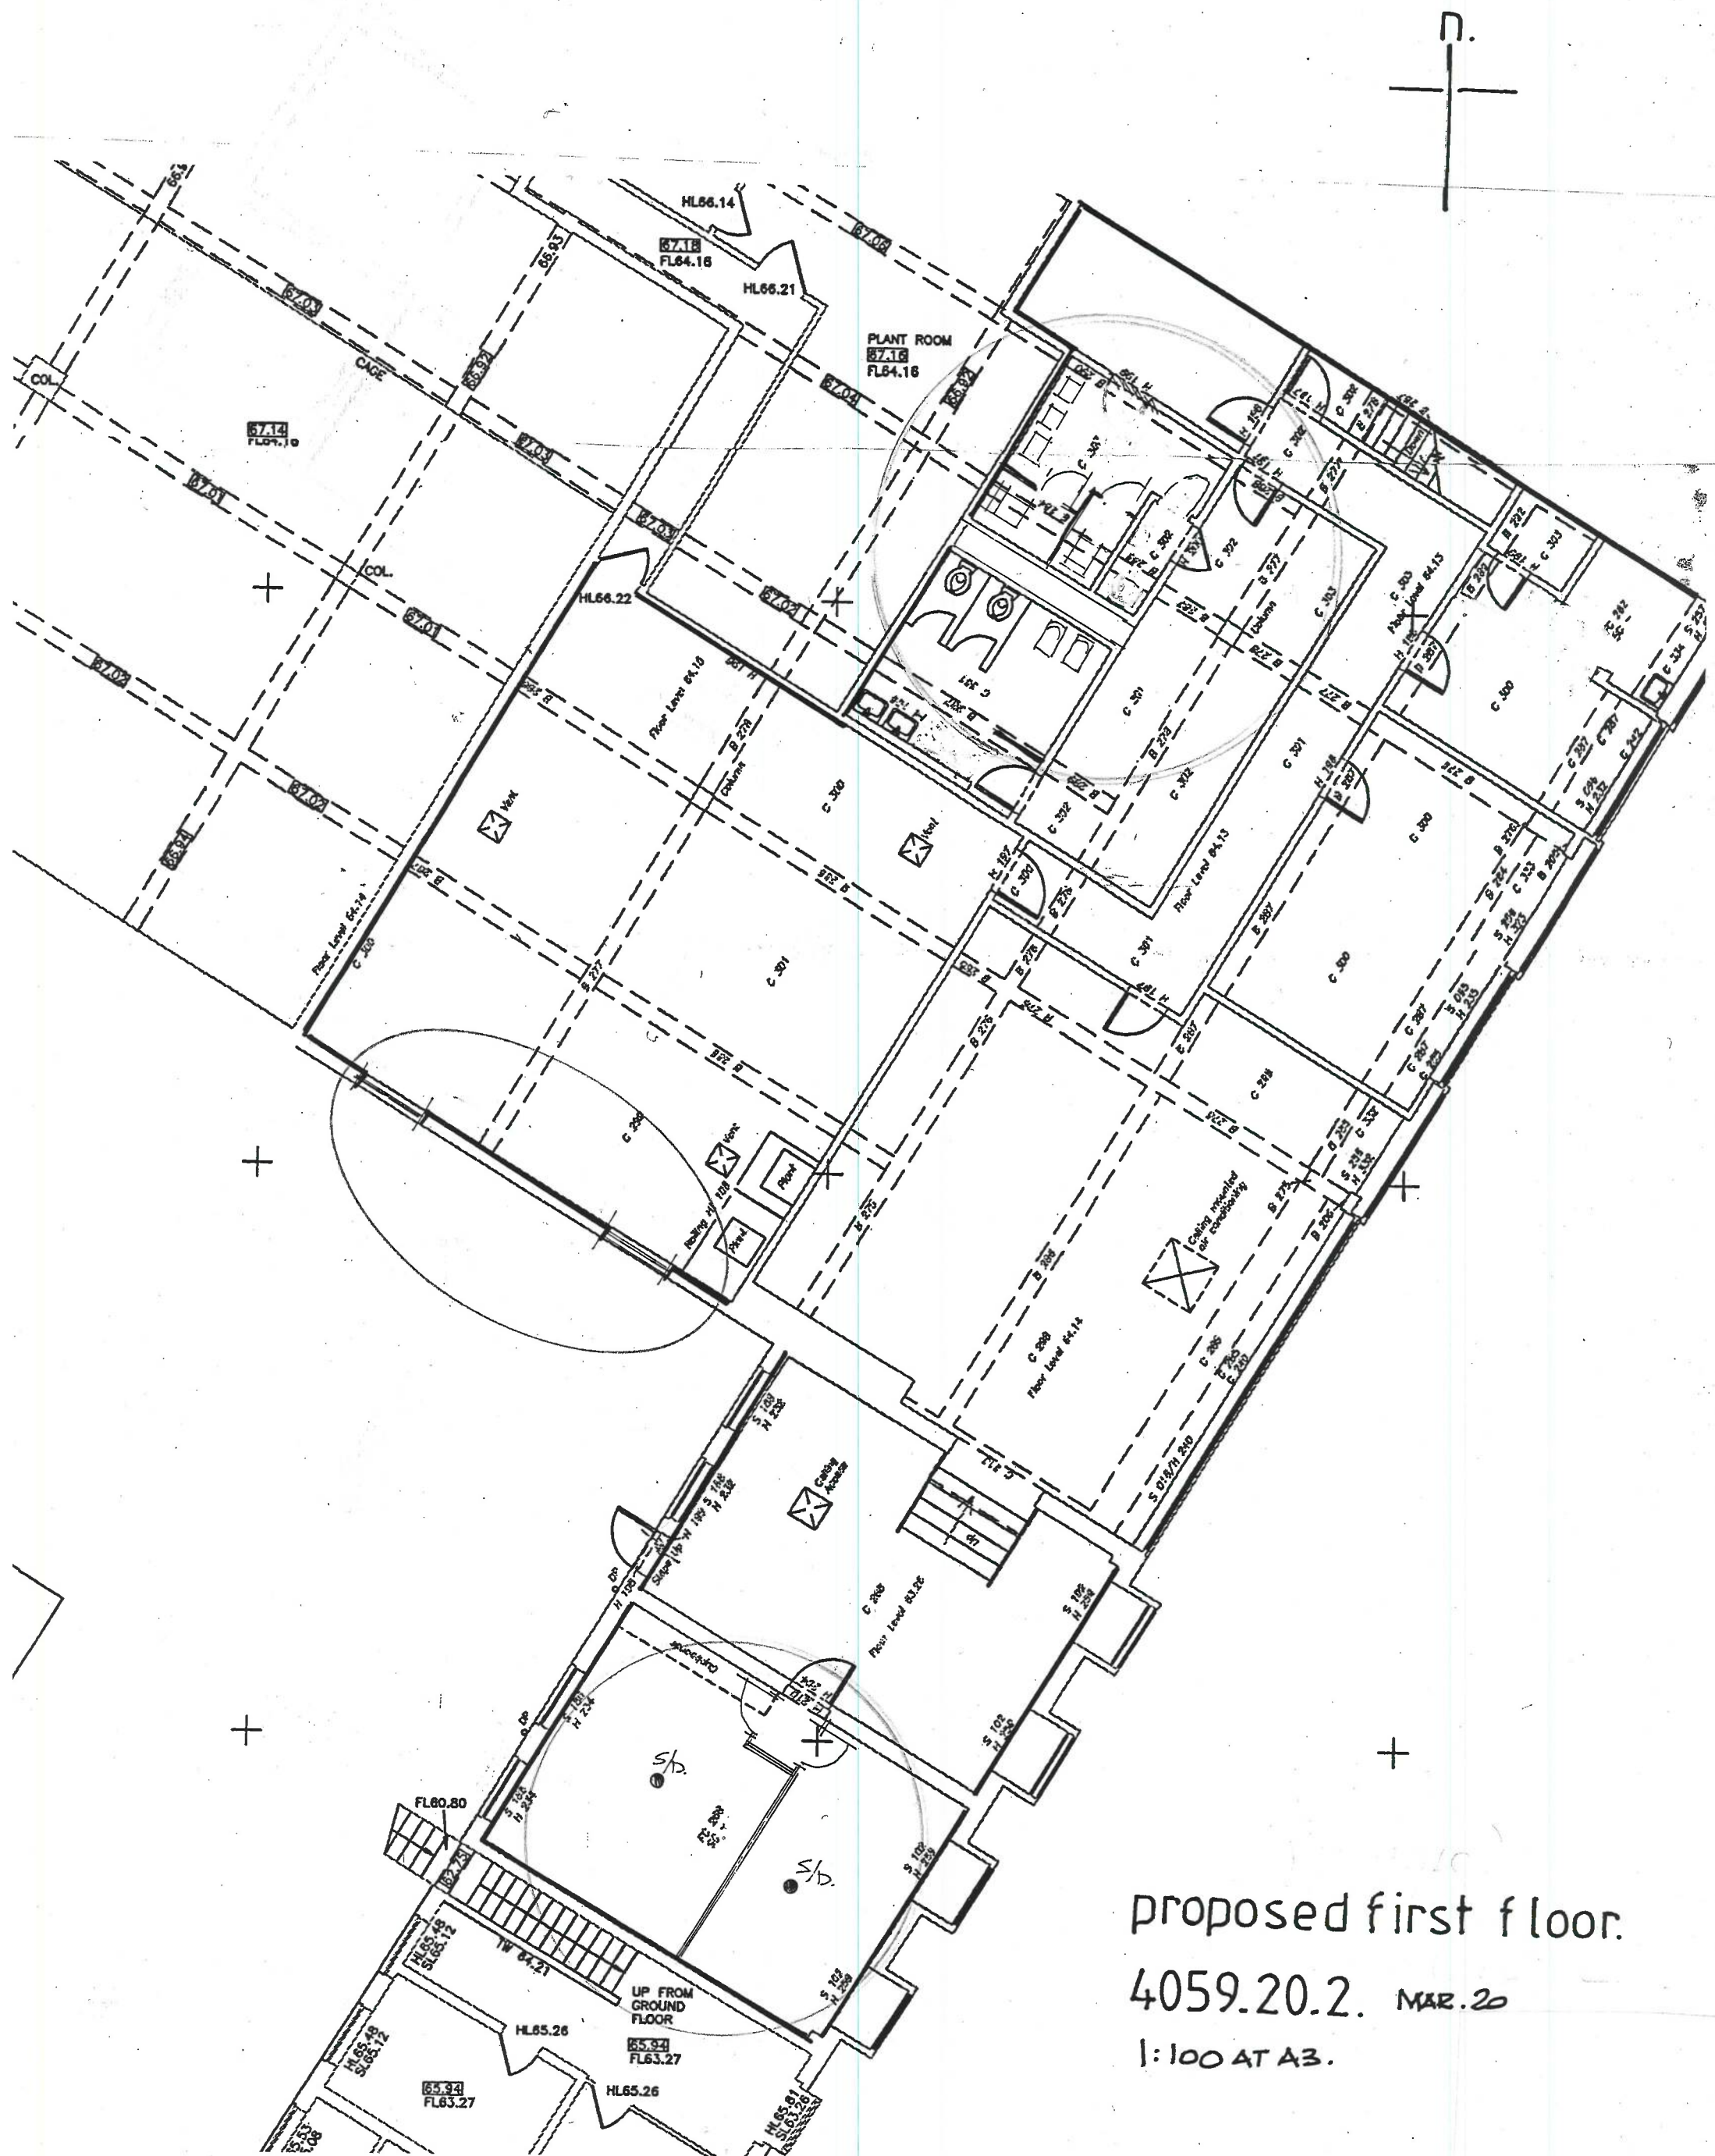

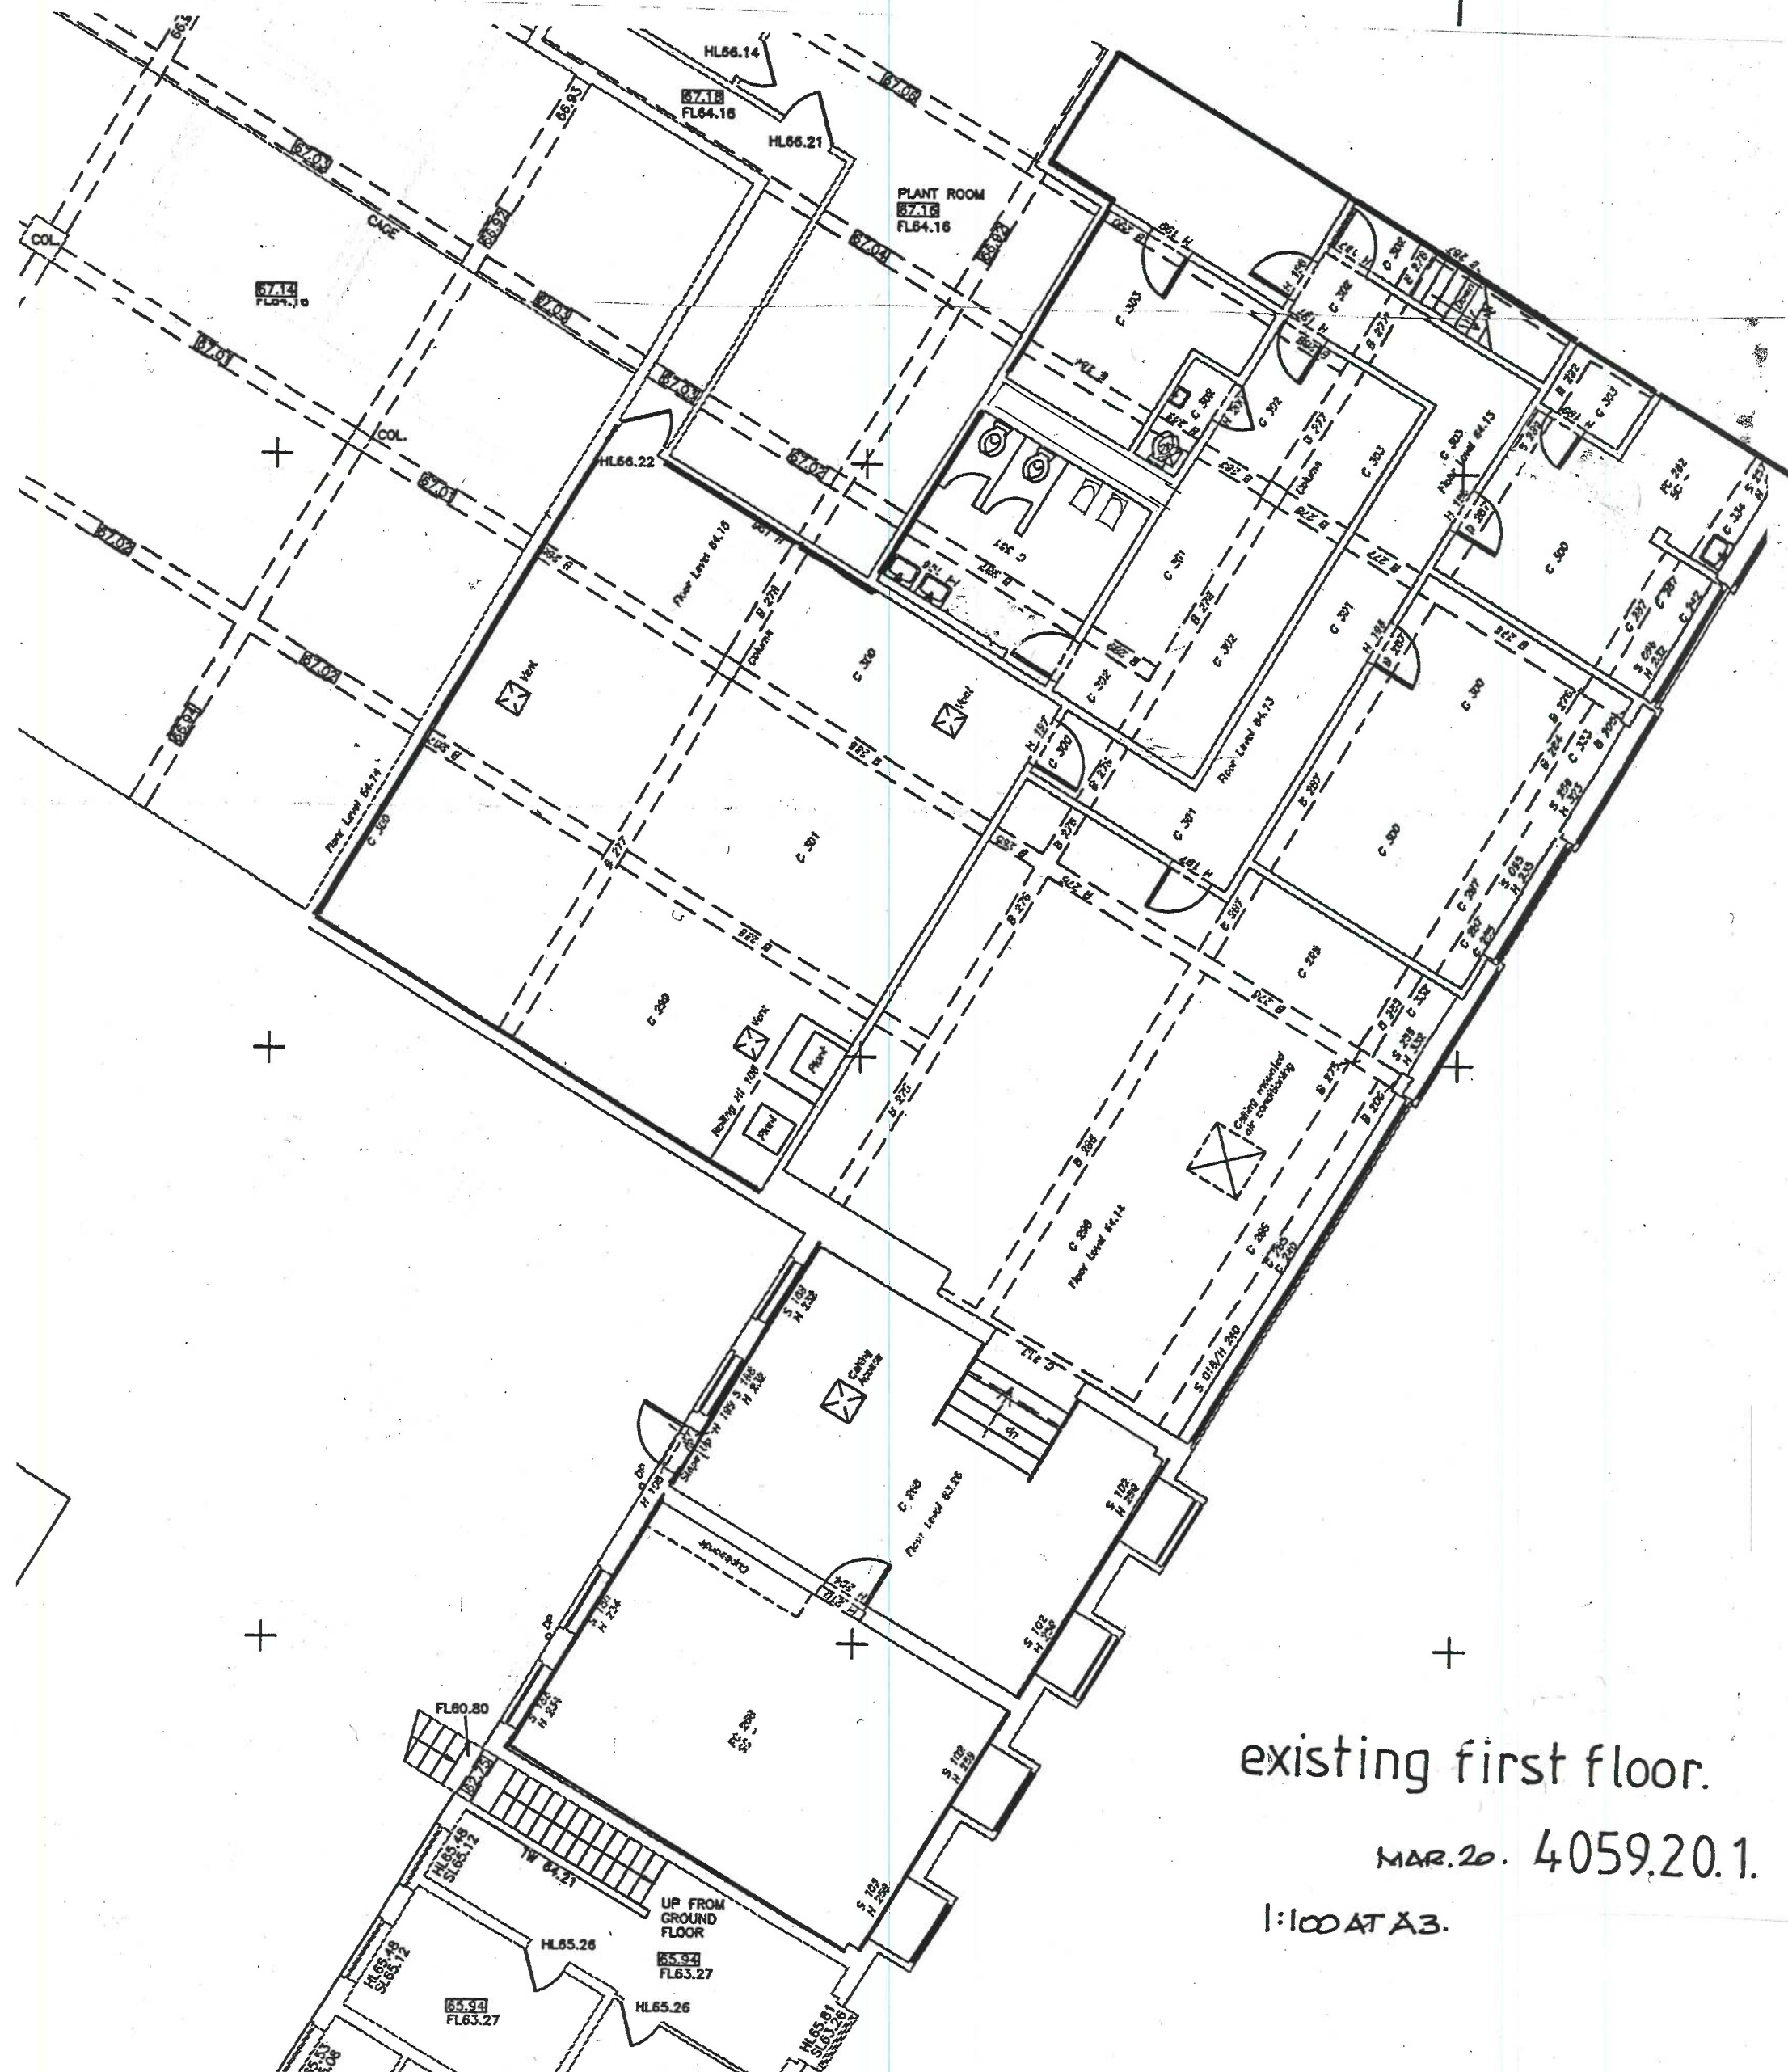

existing first floor.

MAR. 20. 4059.20.1.

1:100 AT A3.