



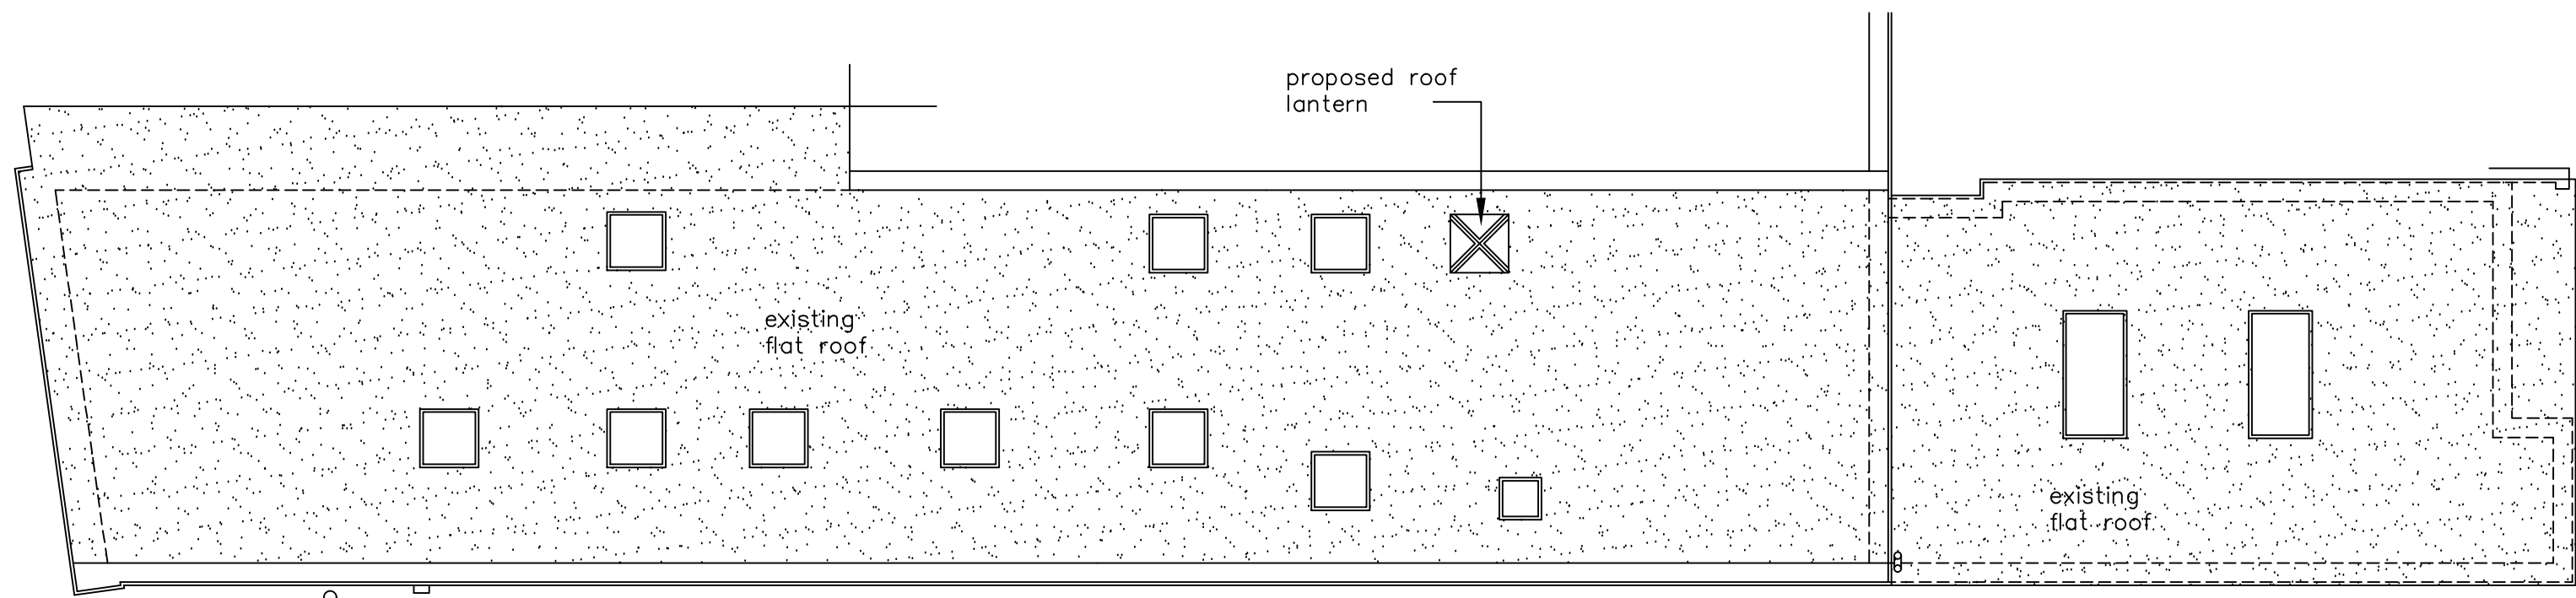


PROPOSED ROOF LAYOUT
SCALE 1:100

KEY:	
	Blockwork
	External brickwork
	Timber/metal framed stud walling
	Mains Powered Extract Fan
	Mains Powered interconnecting smoke detectors
	SVP Soil & vent pipe
	SS Stub stack
	RWP Rain water pipe
	Mains Powered interconnecting emergency lights
	Illuminated fire exit sign c/w emergency light
	Manual fire alarm call point
	30 minute self closing fire door

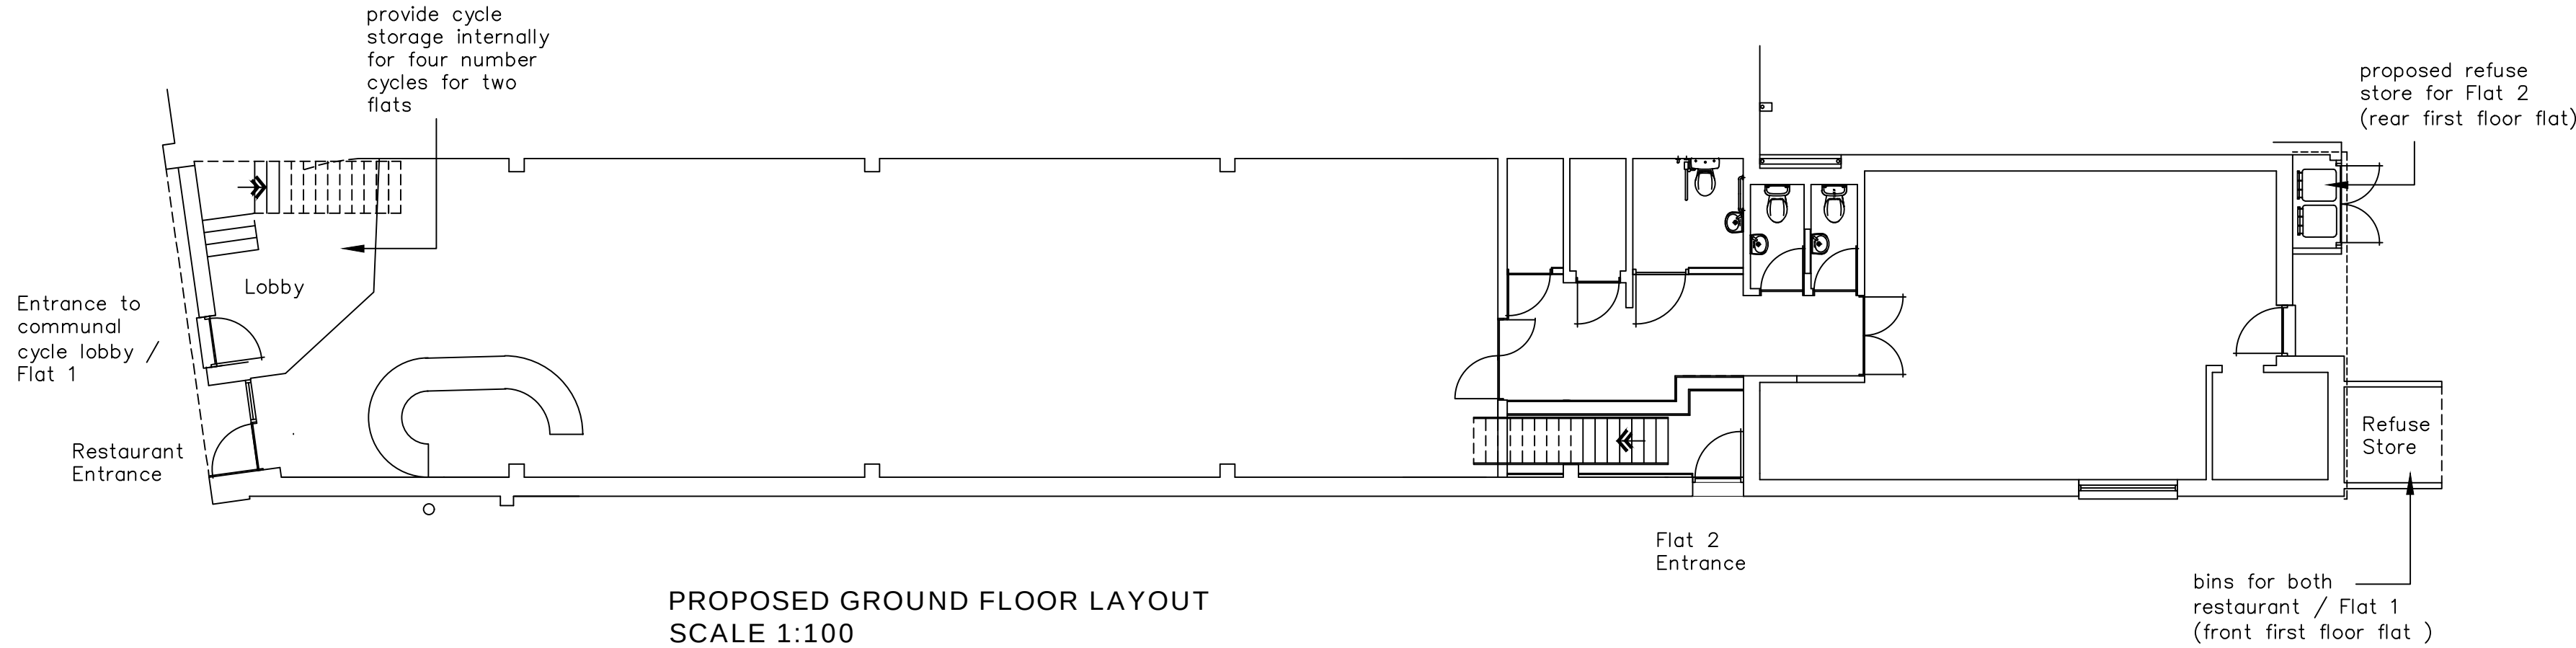

PROPOSED GROUND FLOOR LAYOUT
SCALE 1:100

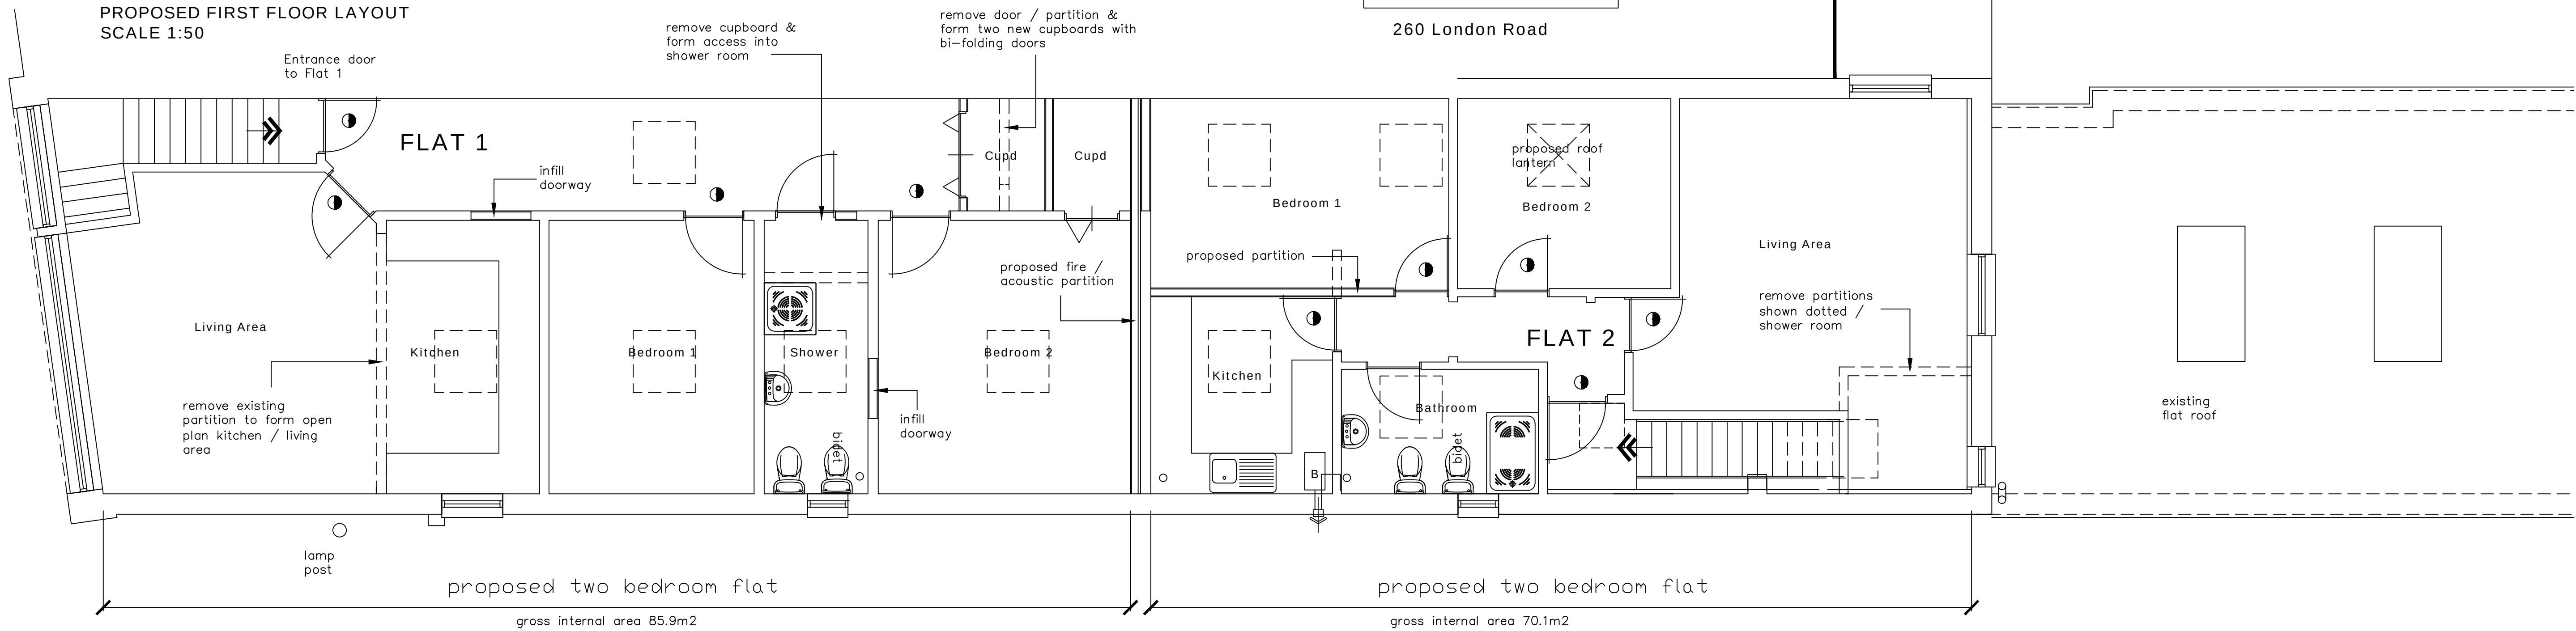


PROPOSED FIRST FLOOR LAYOUT
SCALE 1:50

construction of two bedroom first floor flats to rear under planning permission reference: APP/18/00020 commenced

260 London Road

NOTES:
The design and construction of this project shall be in accordance with the current Building Regulations & NHBC Standards. These notes & drawings have been prepared solely for the purpose of Planning & Building Regulation approval.
Do not scale from this drawing unless for Planning purposes. All dimensions to be checked on-site and any alterations to be approved by the Architect and/or client prior to any work commencing.
Ordnance Survey Licence No: 100047591
This drawing to be copyright and to be read in conjunction with all other drawings

AMENDMENTS:
Rev A : General amendments – 25/09/19
Rev B : Amendments to notes – 31/10/19

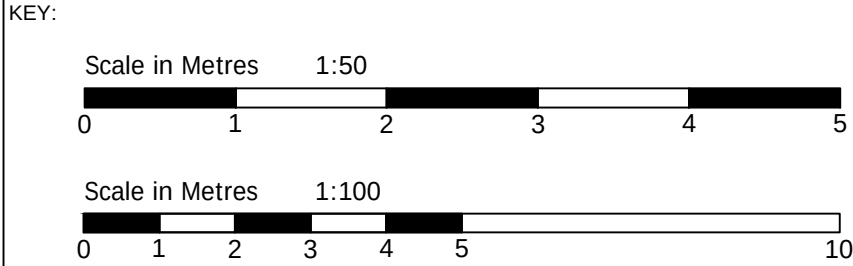

CLIENT NAME & ADDRESS
Mr C Fan
258A London Road
Waterlooville
PO7 7HG

PROJECT ADDRESS
258A London Road
Waterlooville
PO7 7HG

DRAWING DETAILS
PLANNING DRAWING
Proposed Ground, First Floor & Roof Layouts

PROJECT No 918	DWG No 2	REV No B
SCALE 1:50 1:100 @ A1	DRAWN BWH	DATE 28/08/19



B H ARCHITECTURE Ltd
Heath Cottage
Newlands Lane
Purbrook
Waterlooville
Hants
PO7 5SQ
Tel: 023 9223 2322
Mob: 07747 771808
E-mail: bernard@bernardharding.com