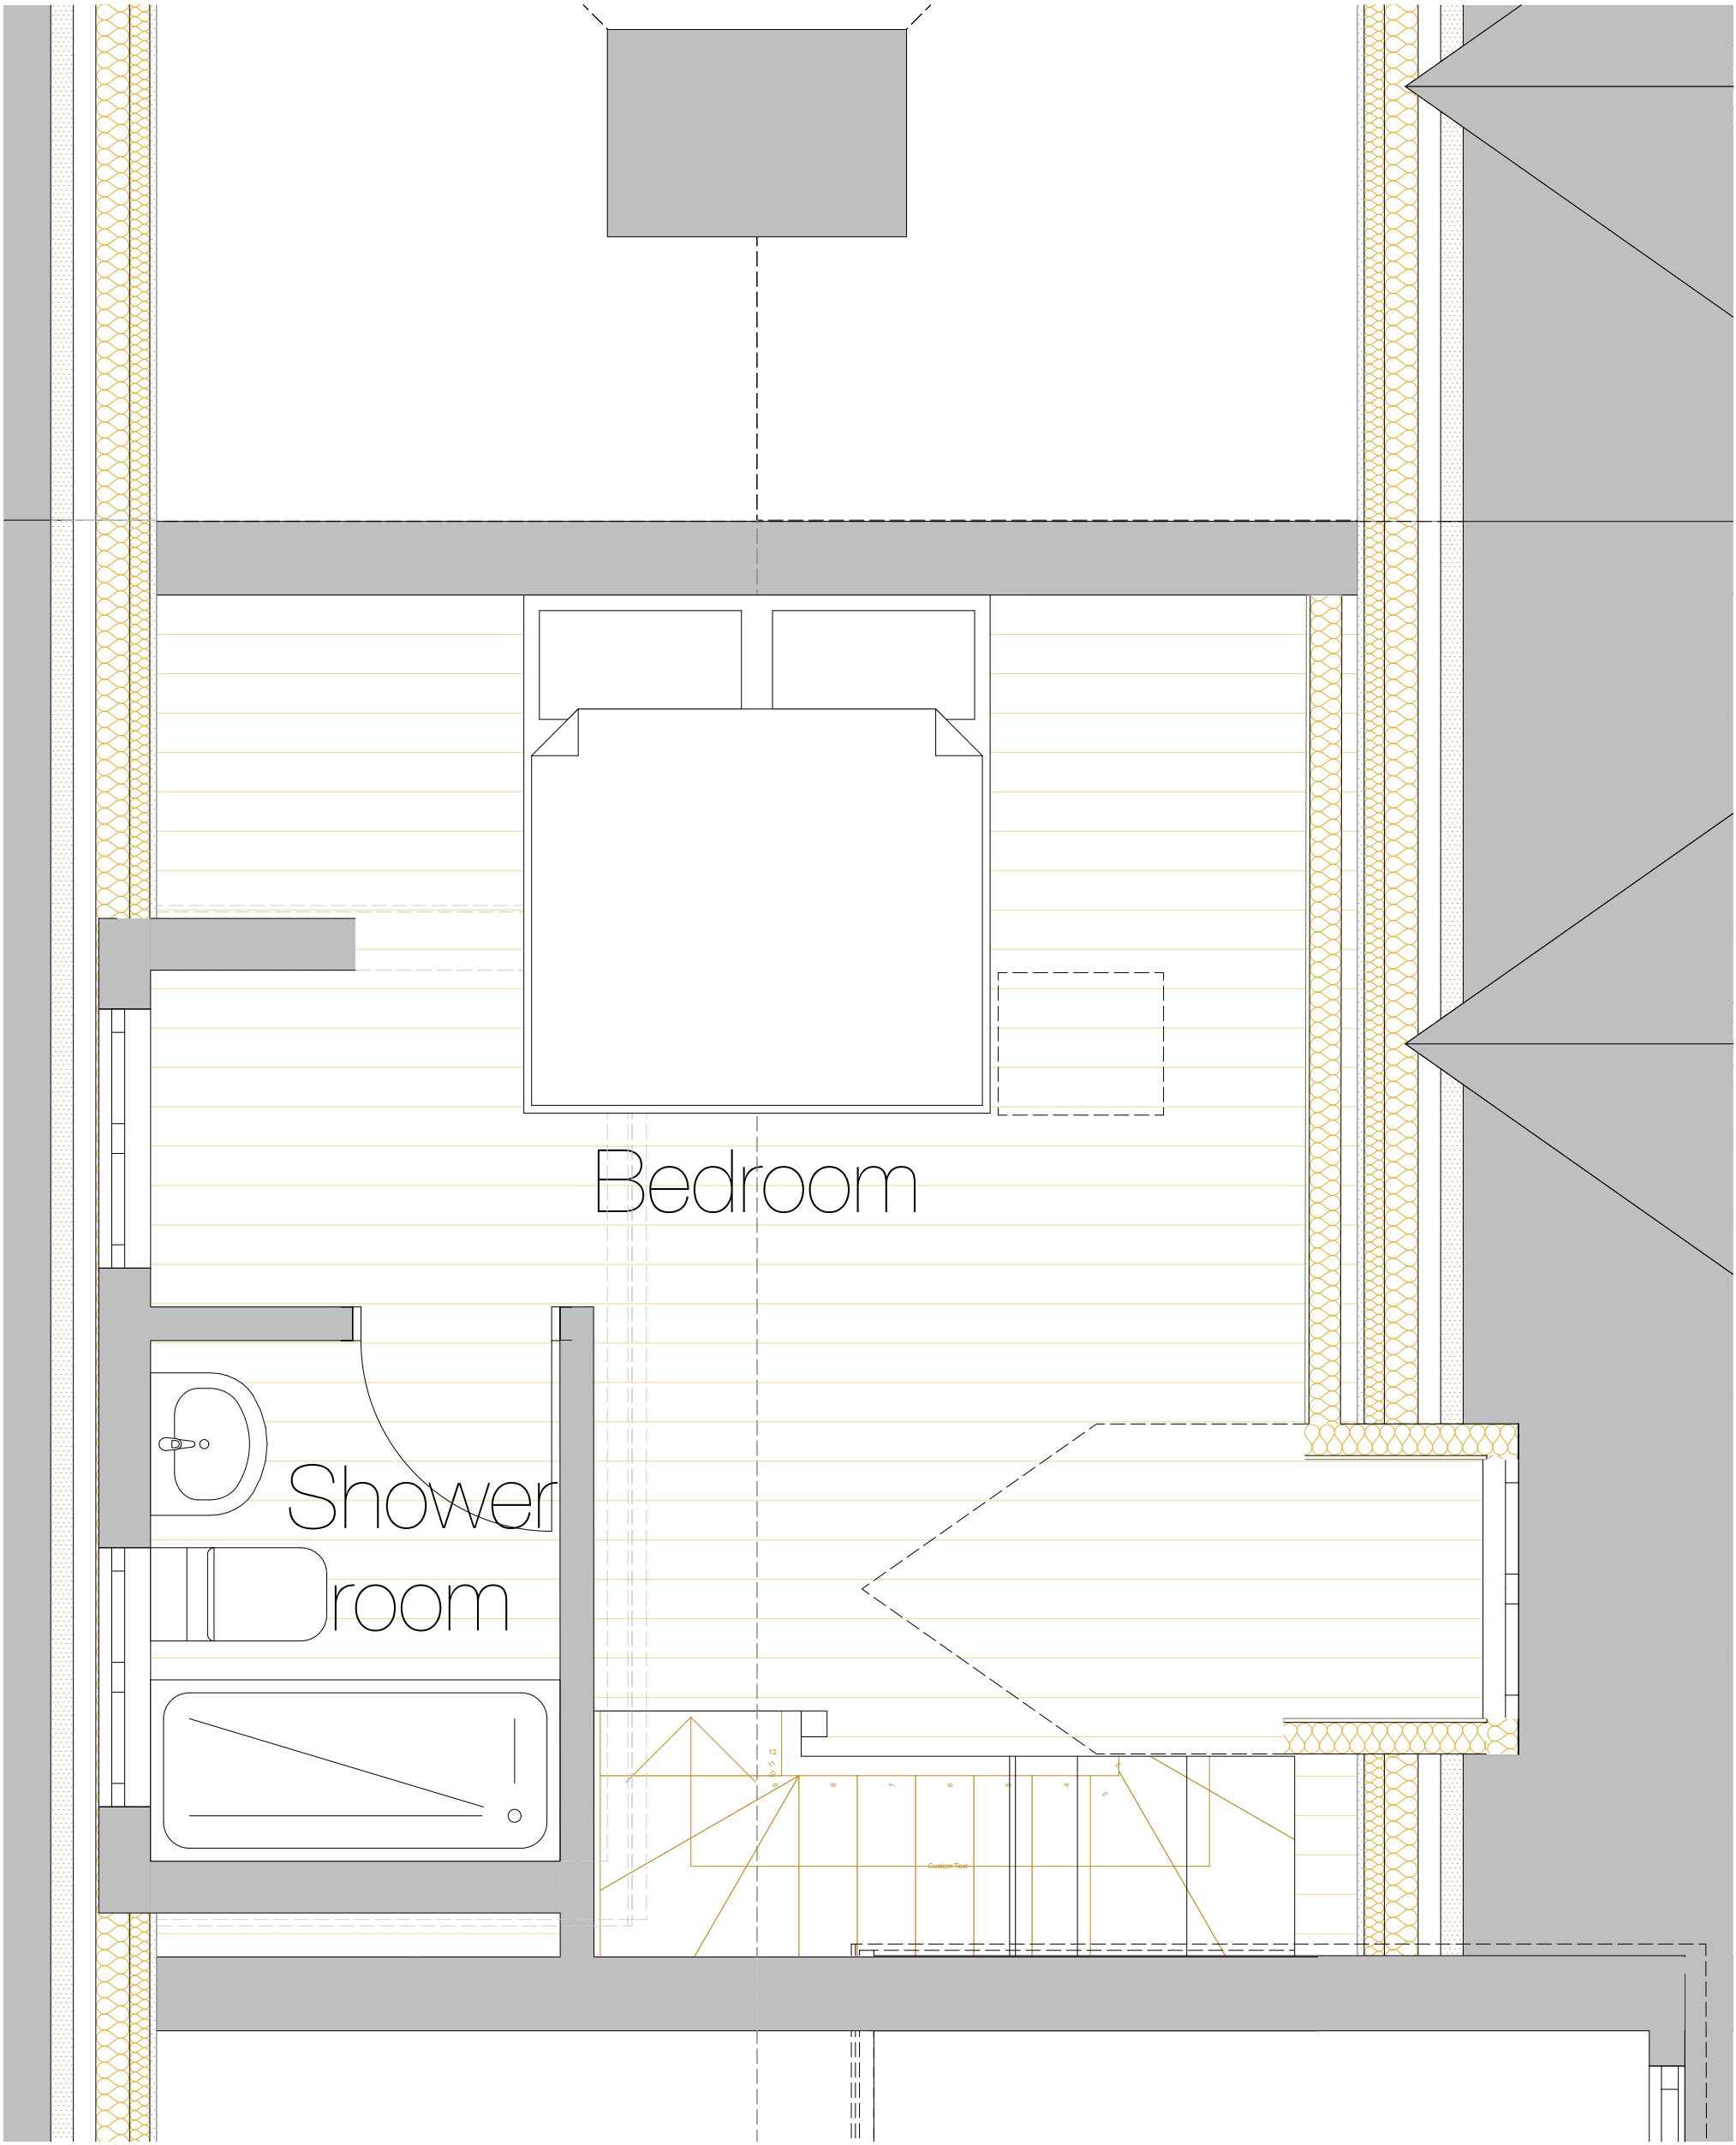


**Downland
Design Ltd.**

Issue date:		12 Bath Road Emsworth PO10 7EP		Proposed Plans		Drawing Number	
Date printed		Proposed Alterations and Extensions		Proposed Second Floor A3		project	number
16/10/2019		For Mr & Mrs C Summers		Scale @ A3		rev	
				1:25		1723 - A.02.7	