


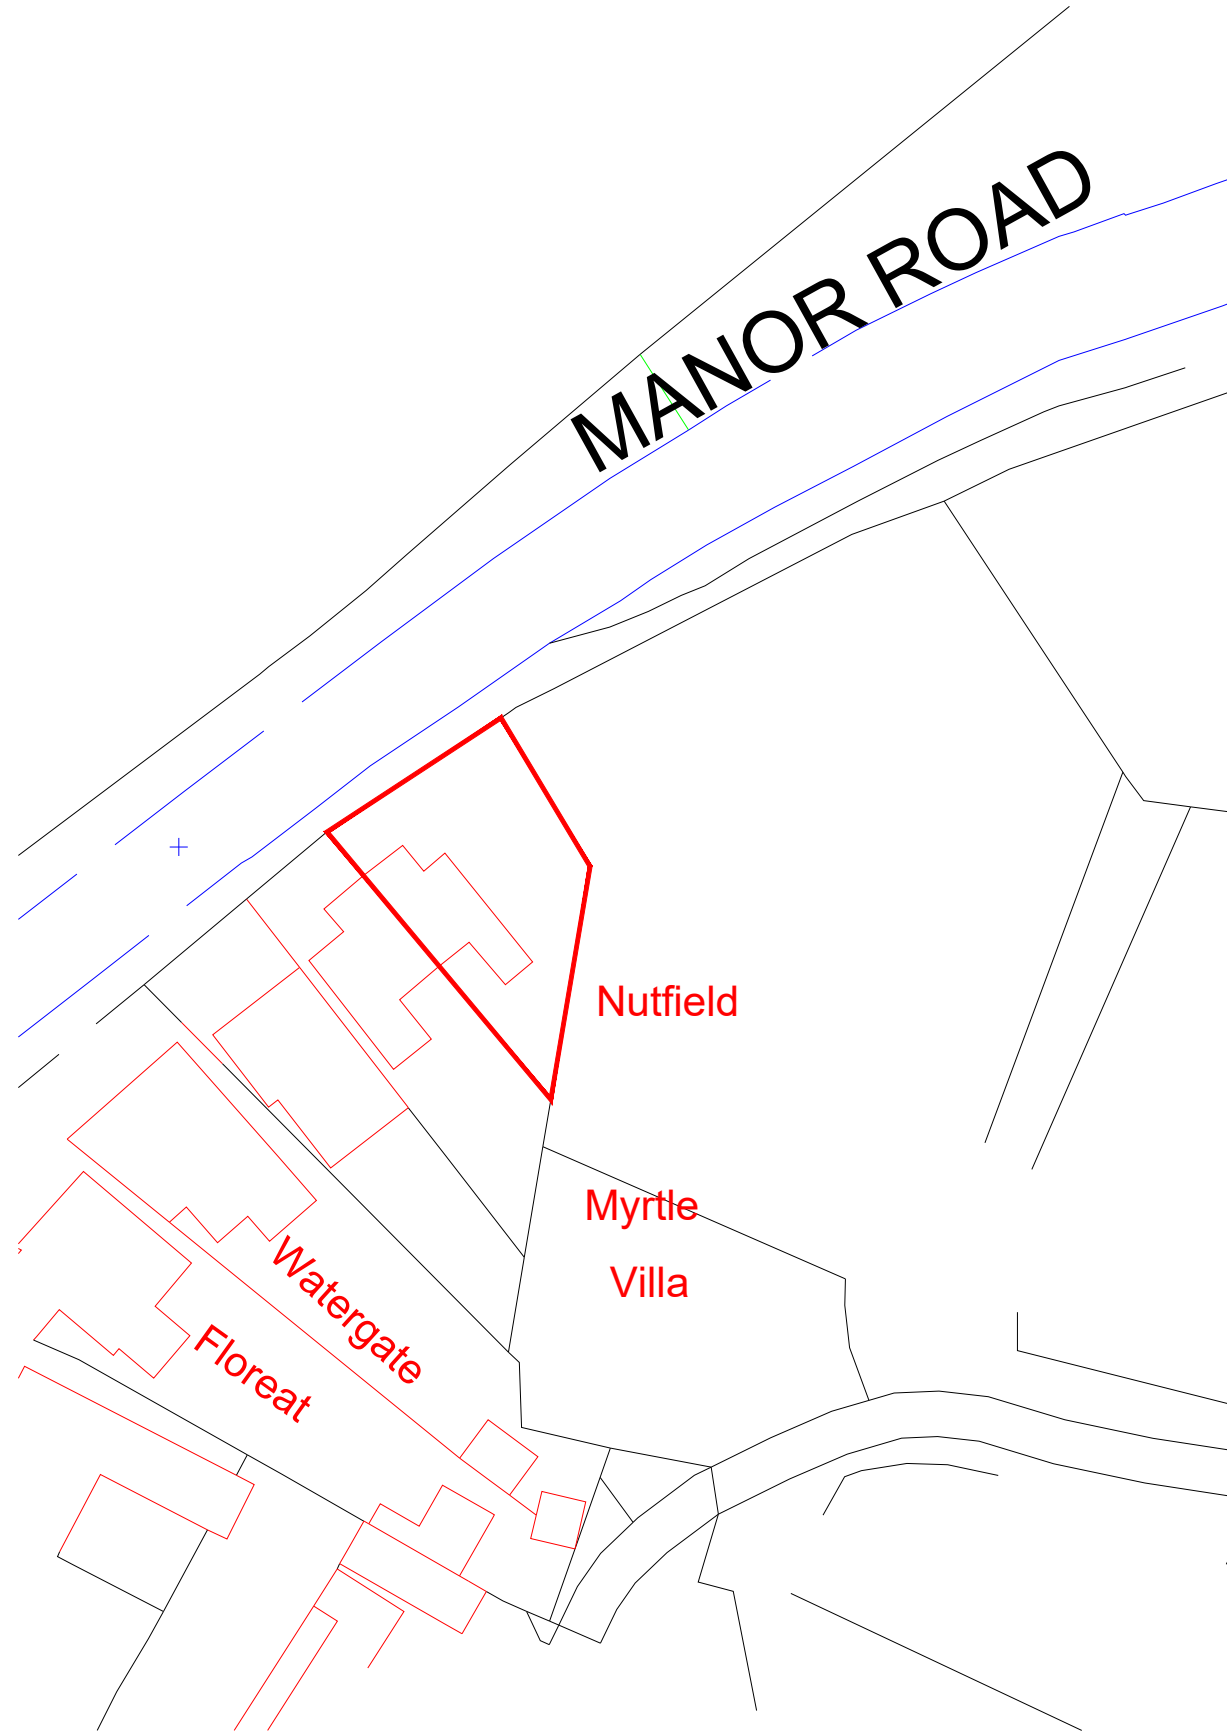


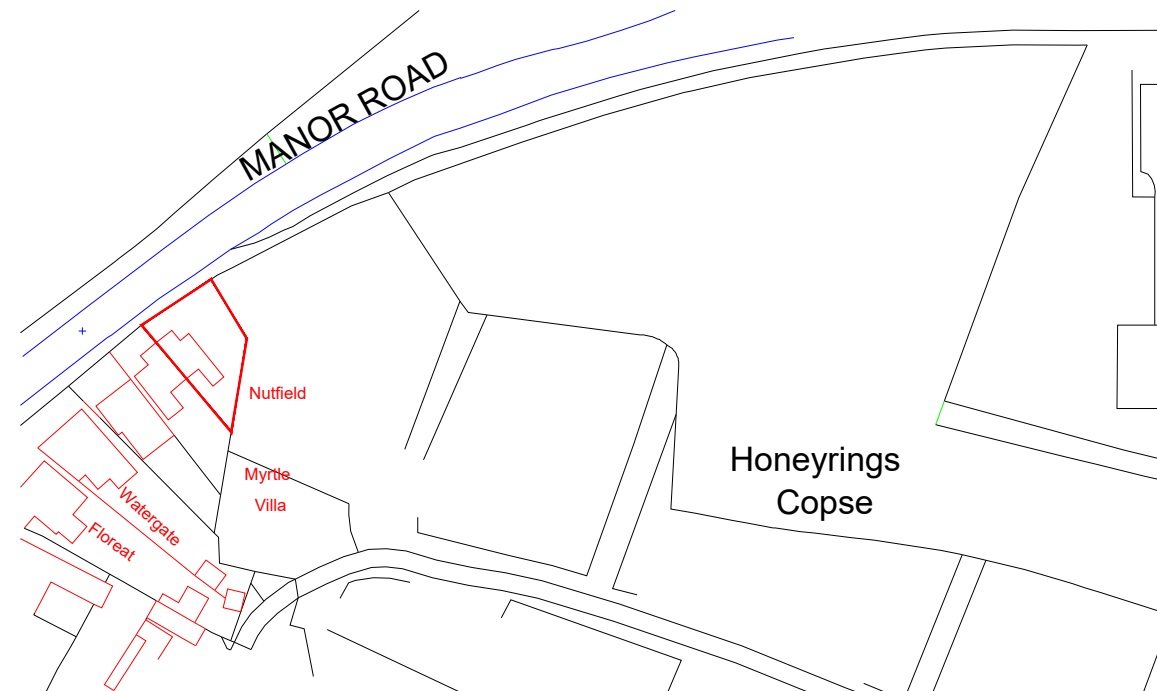

Block Plan - 1:500

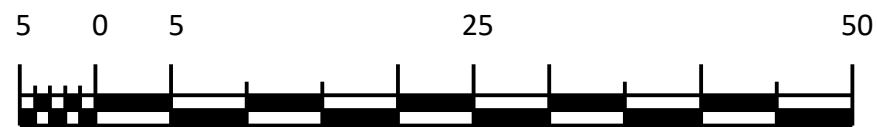

Location Plan - 1:1250

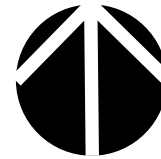

look. design | planning | build
lookdesignandbuild.co.uk
e:office@lookdesignandbuild.co.uk
t:01243 512 278

OS License No 100022432
SCALE As noted @ A3
DRAWN BY DE

PROJECT TITLE
Proposed Development at
Nutfield
Manor Road
Hayling Island

STATUS
Planning Application
DATE November 2019

PROJECT NO.
PA-325-01
DRAWING TITLE
Site & Location Plan