


NOTES

1. EACH DISH WILL HAVE LOCATED BEHIND THEM ASSOCIATED EQUIPMENT INCLUDING (BUT NOT LIMITED TO) AN ODU, A MEDIA CONVERTER AND 3G MODEM.

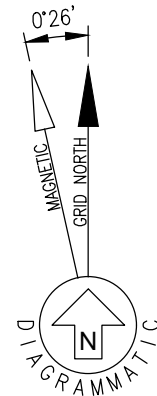


CENTRE OF COLUMN E 468034 N 109263



SITE LOCATION

SCALE 1:50000

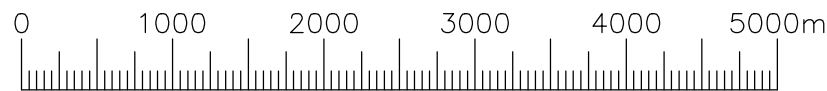


SCALE BAR 1:50000

SITE ACCESS POINT
SSE SITE BOUNDARY
(TO BE CONFIRMED)
LOCATION OF COLUMN

N 109300m

N 109200m

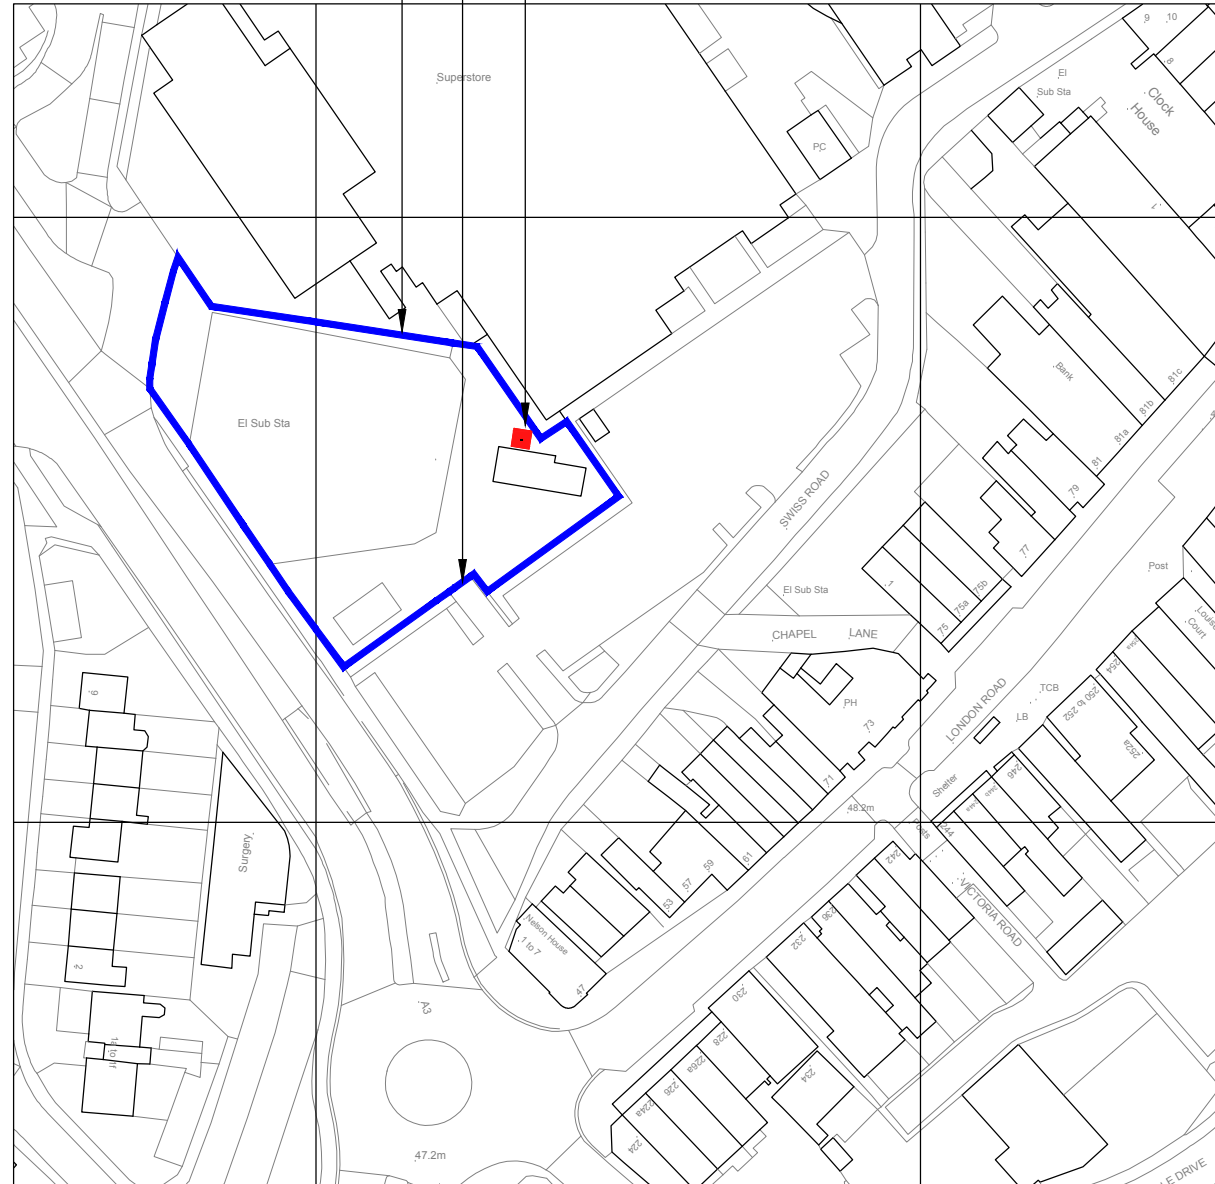


E 468000m

COLUMN LOCATION

SCALE 1:1250

E 468100m

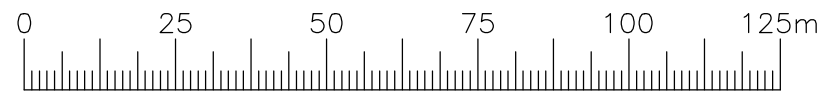

SCALE BAR 1:1250

REV	DATE	DESCRIPTION	CAD	CHKD
A	11.11.19	ISSUE FOR PLANNING	MDL	PB

LARS
COMMUNICATIONS

MFD
Communication Infrastructure Consultants

MFD Communication Infrastructure Limited
Unit 41 t: 0800 058 8550
Basepoint Business Centre
Andersons Road e: enquiries@mfdci.co.uk
Southampton
SO14 5FE w: www.mfdci.co.uk

CLIENT
sse
Enterprise

PROJECT
WATERLOOVILLE 132kV SUBSTATION
LONDON ROAD
WATERLOOVILLE P07 7TW

TITLE
SITE LOCATION PLANS
ORDNANCE SURVEY
1:50000 & 1:1250

SCALE AT A3
AS SHOWN
DATE
14.10.19

DESIGN/CAD
PB/MDL
REVIEWED BY
PB

DRAWING NUMBER
1509-P1/GA/201
REV
A

PLANNING