


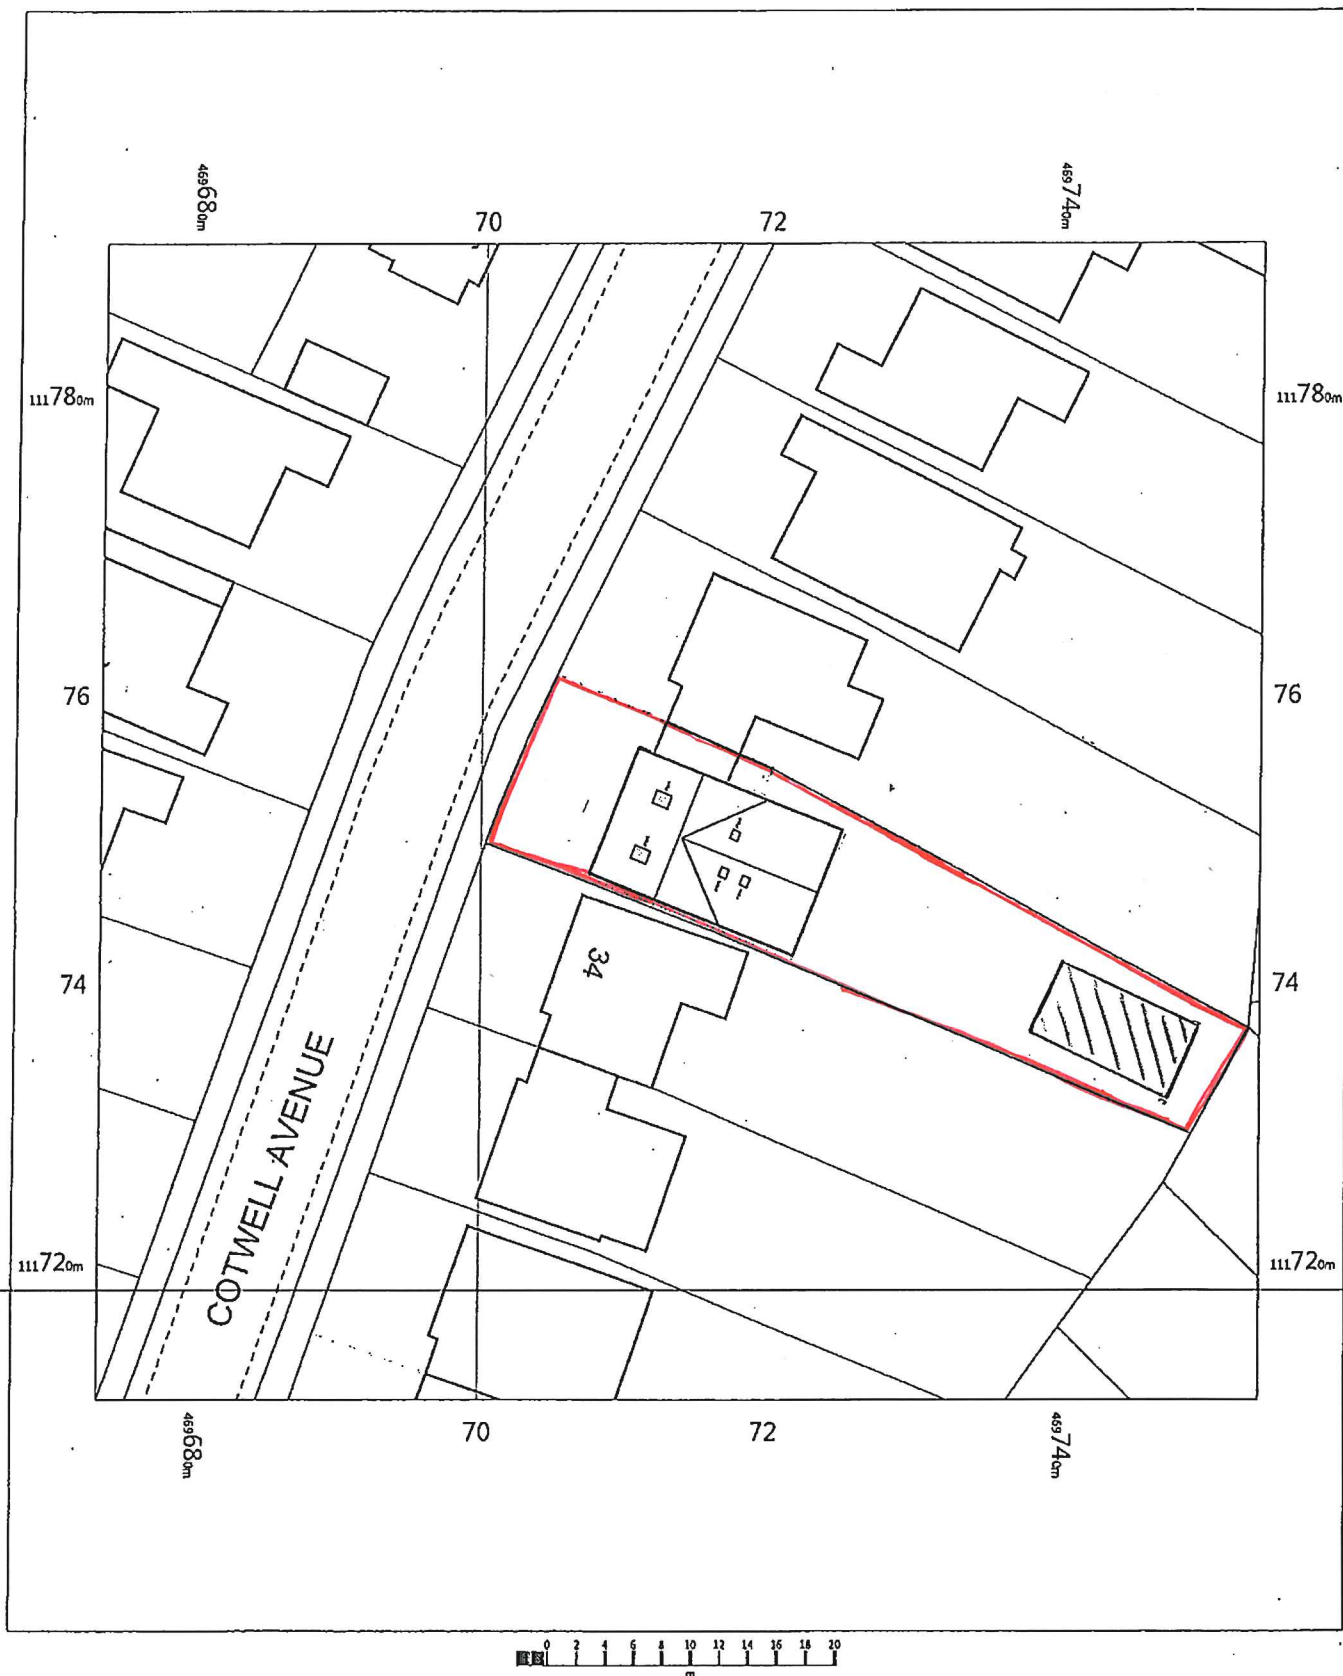


36 COTWELL AVENUE
PO8 9AW

COWPLAIN

OS MasterMap 1250/2500/10000 scale
Tuesday, July 10, 2018, ID: BW1-00726161
maps.blackwell.co.uk

1:500 scale print at A4, Centre: 469714 E, 111751 N

©Crown Copyright Ordnance Survey, Licence no. 100041041

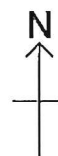

BLACKWELL'S
MAPPING SERVICES
PERSONAL & PROFESSIONAL MAPPING
www.blackwellmapping.co.uk

TEL: 0800 151 2612
maps@blackwell.co.uk