



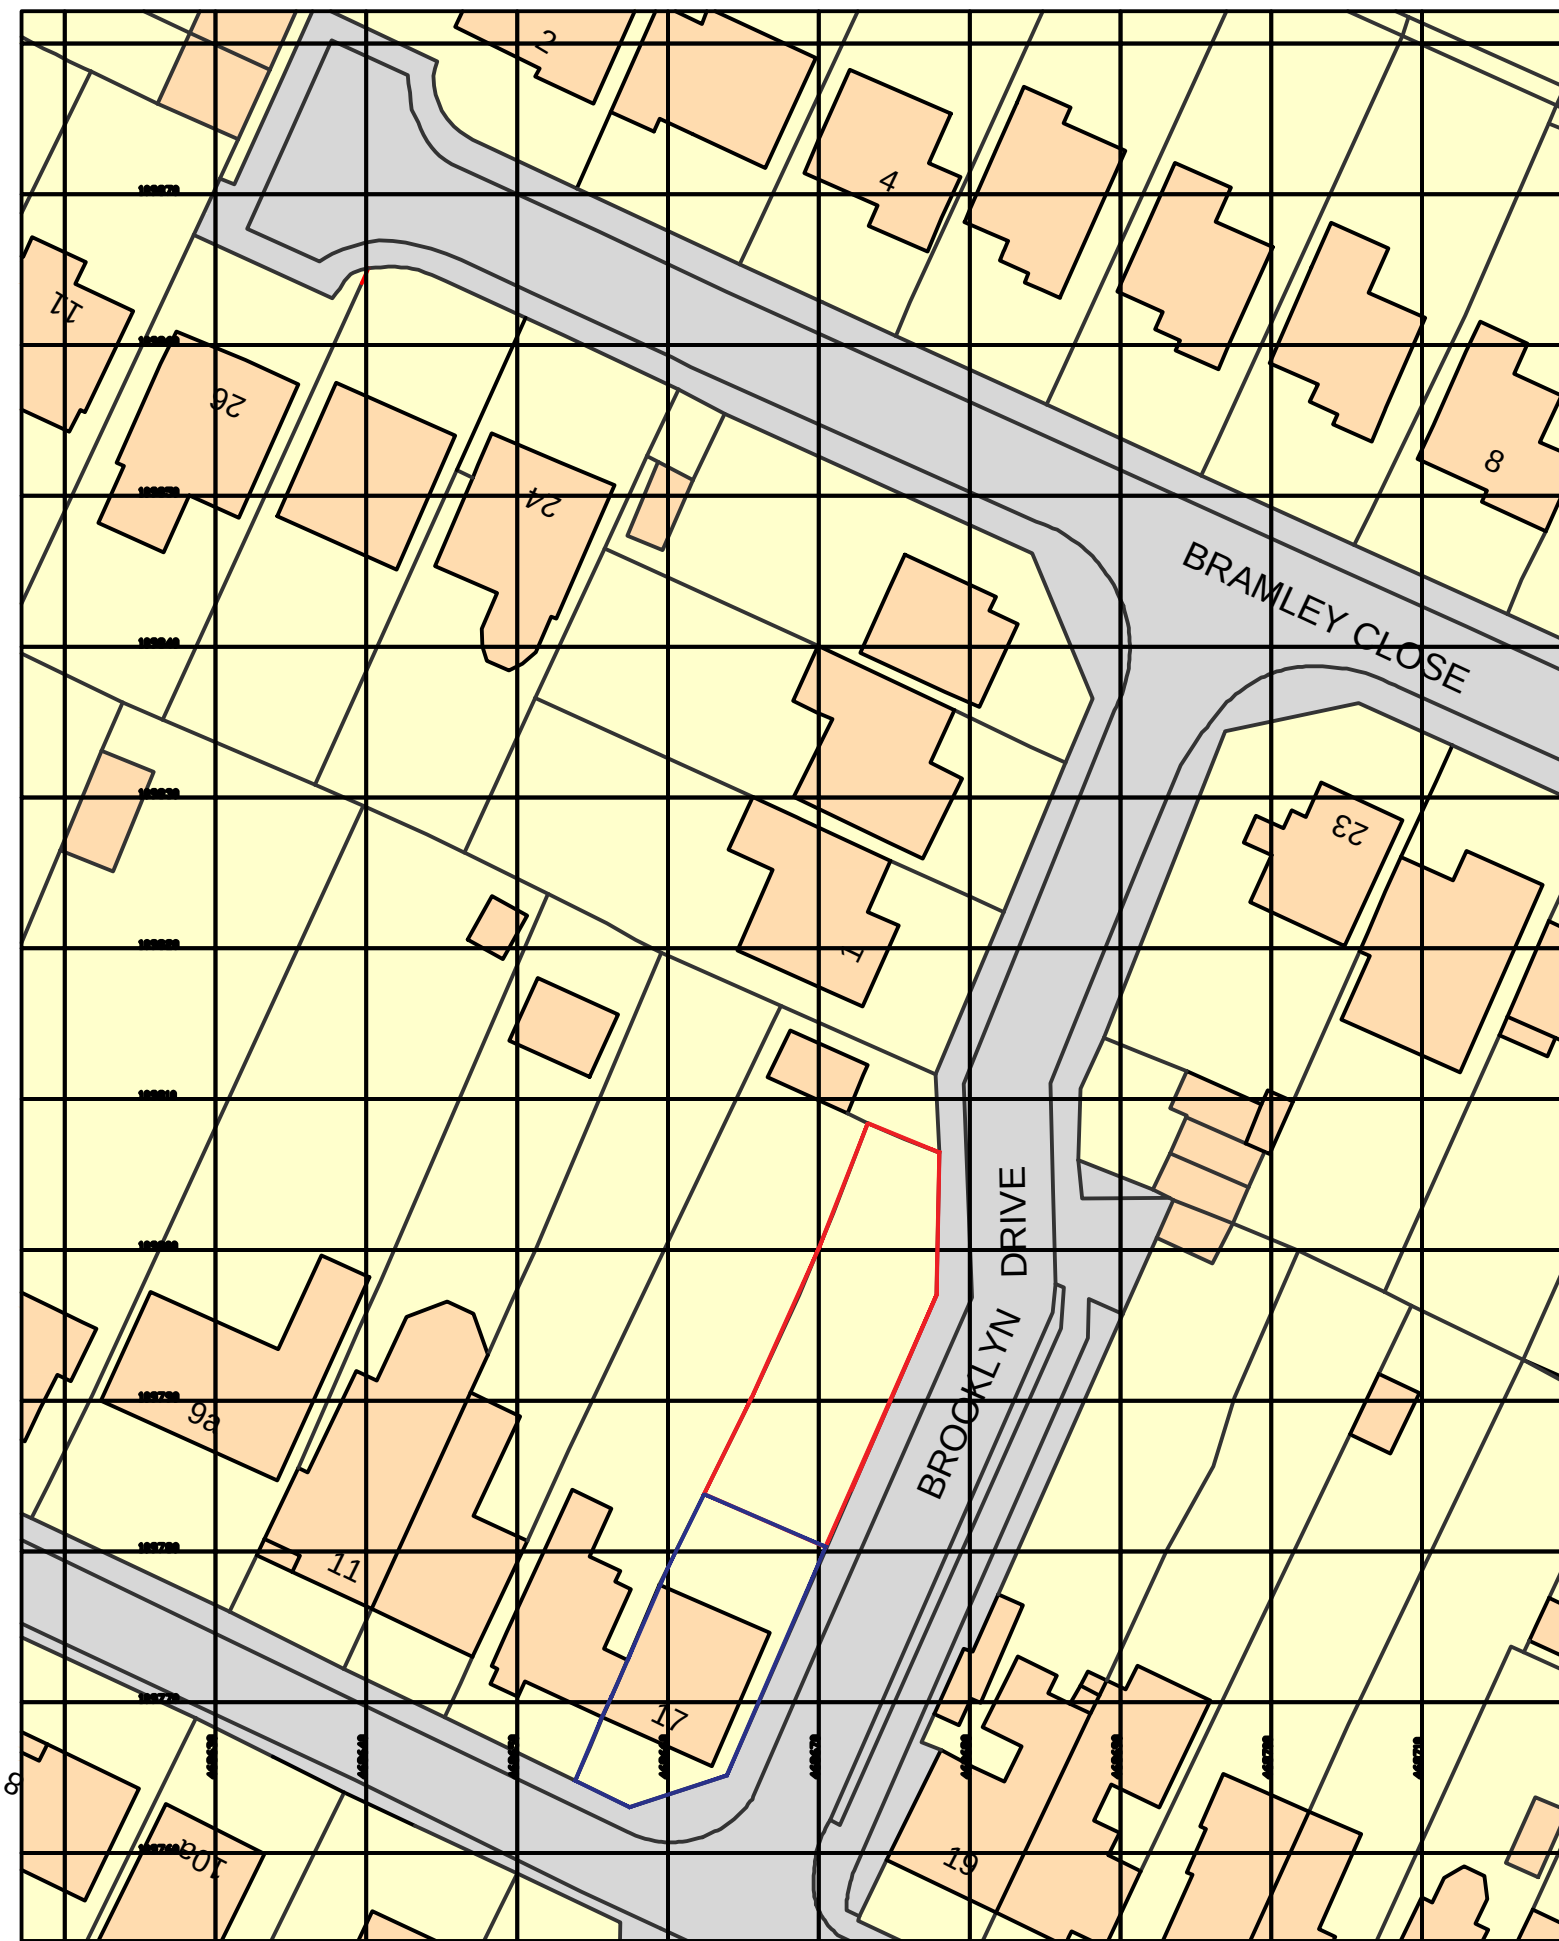

Ordnance Survey, (c) Crown Copyright 2019. All rights reserved. Licence number 100022432

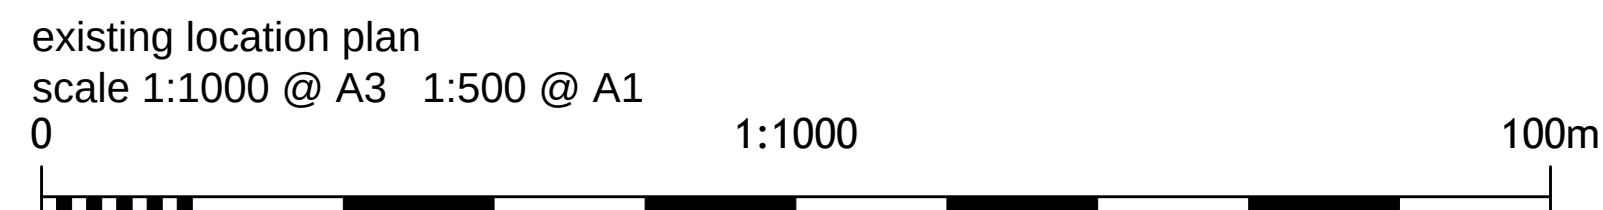

notes

this drawing is the copyright of the HRP ARCHITECTS LTD
and must not be reproduced in whole
or part or used for the execution of works without their
permission.

all dimensions to be checked on site prior to commencement of construction works and the architect notified of any discrepancy.

figured dimensions are to be used in preference to scaled dimensions.

no deviation from this drawing will be permitted
without prior consent of the architect.

all drawings are prepared subject to a full measured and structural survey of the buildings and site.

all structural work is subject to the appointment of a structural engineer to confirm and agree the structural proposals.

os promap licence no. 100020449.

← scale width 100mm @ a1 - 50mm @ a3 →

client

revision	notes	date	drawn	check



First Floor, 18 Limberline Spur
hilsea, portsmouth, hampshire, po3 5hj

tel: 023 9269 1843
fax: 023 9263 9722
email: info@hrp-architects.com
website: hrp-architects.com

project		
Avondale Road Waterlooville		
detail		
Existing location plan, site photos and proposed elevations		
drawn	checked	
JJH		
date	status	
Feb 2020		
a1 scale	a3 scale	rev
as shown		8880 01